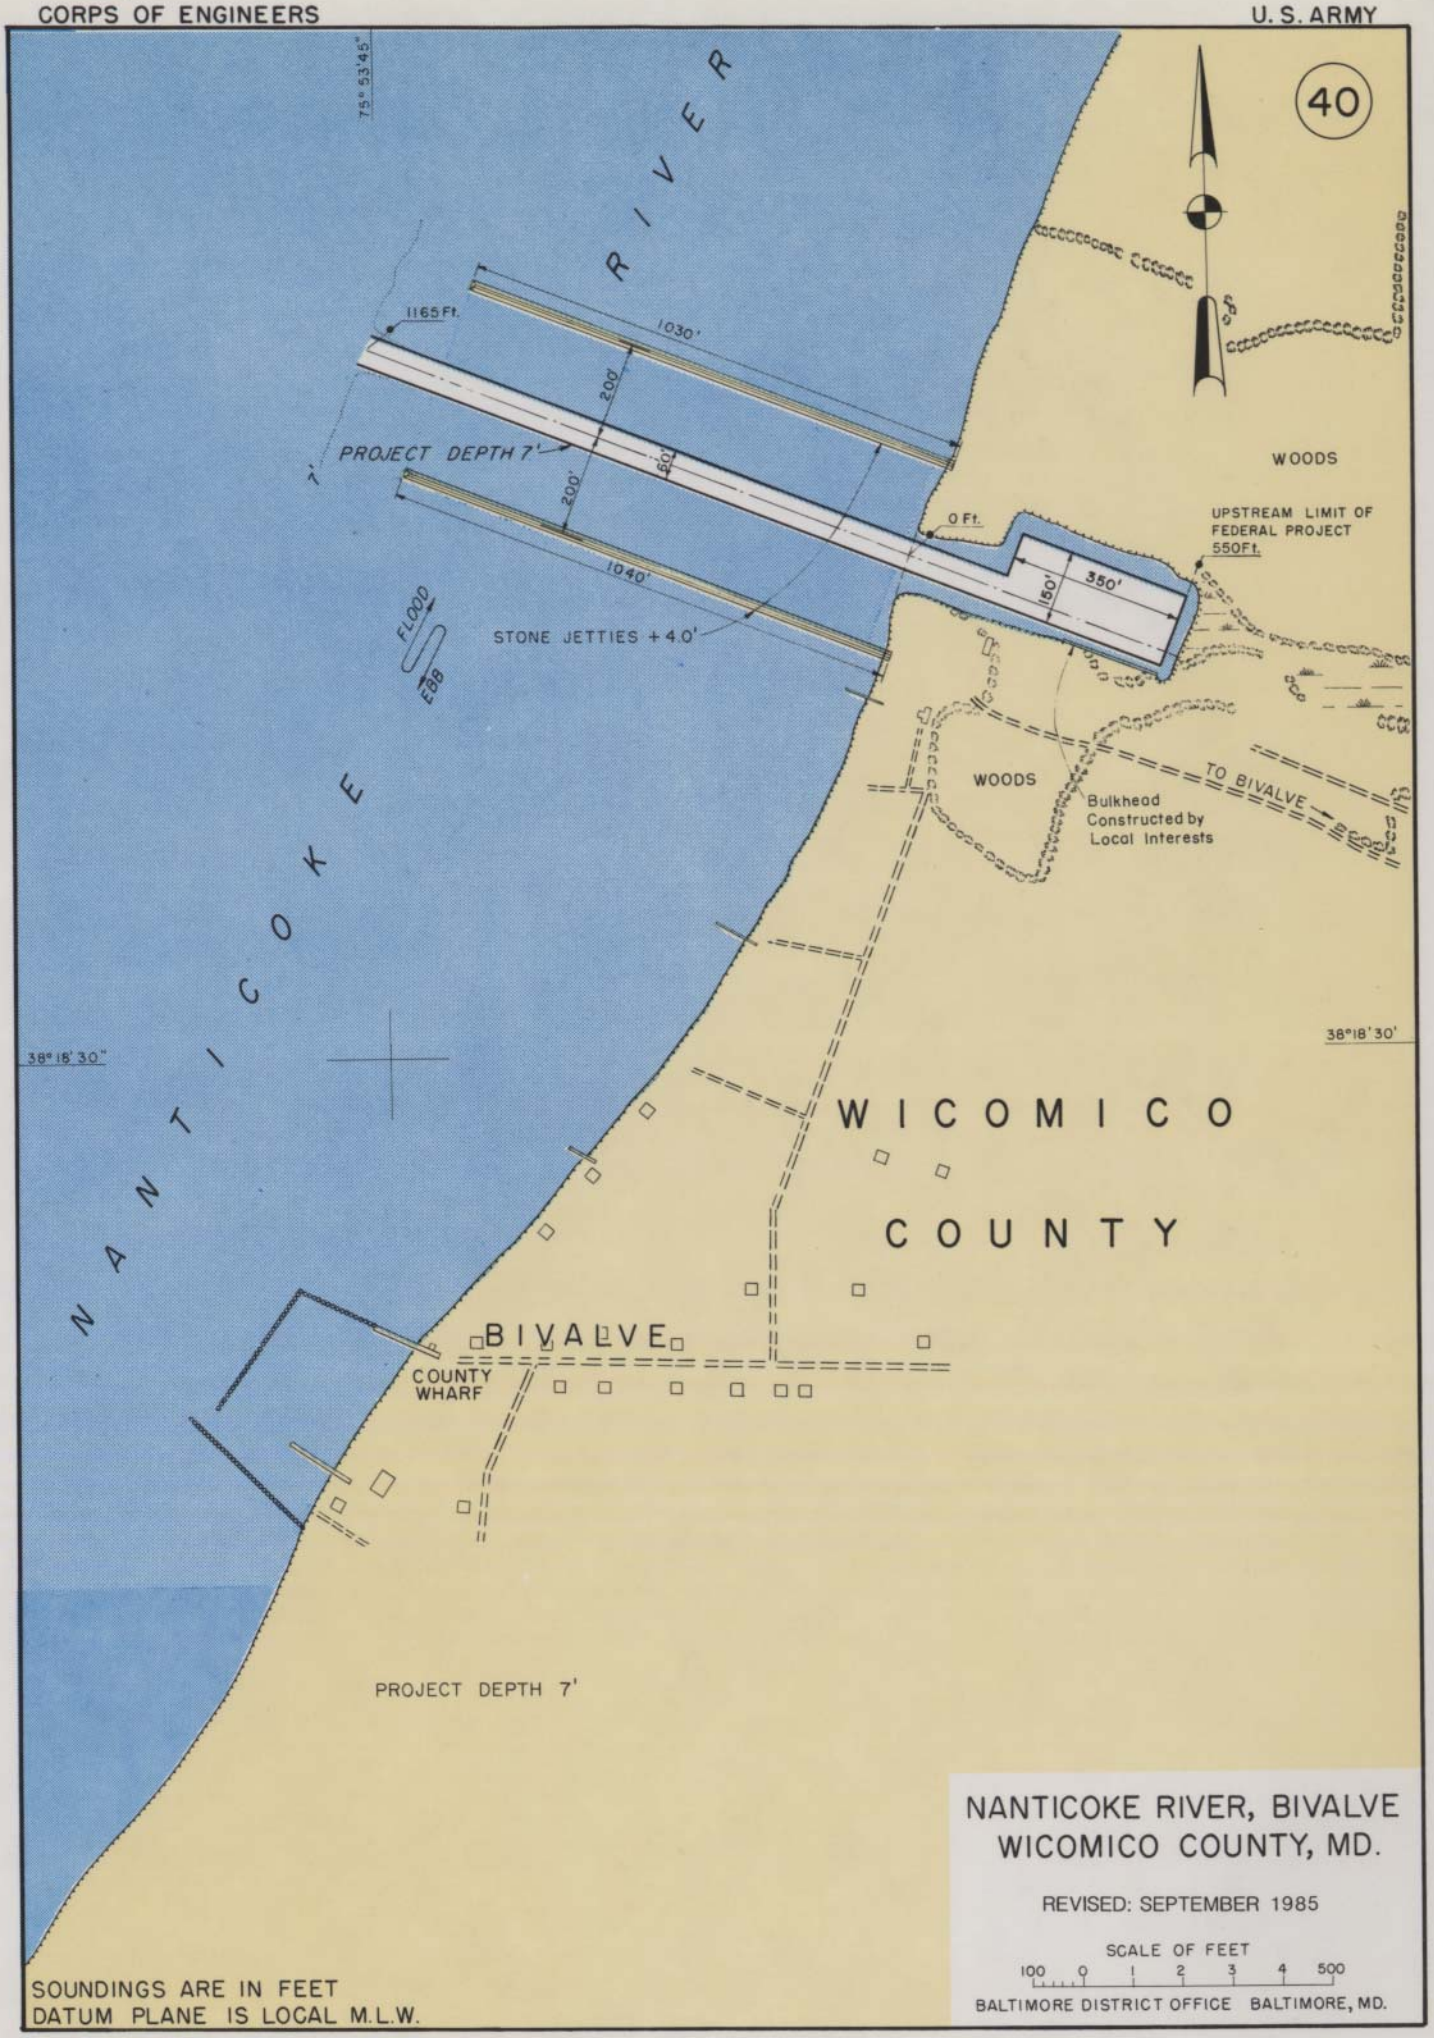
40
75° 53'45"
RIVER
1165 Ft.
1030'
200'
50'
200'
PROJECT DEPTH 7'
7'
1040'
0 Ft.
350'
150'
UPSTREAM LIMIT OF FEDERAL PROJECT 550Ft.
WOODS
FLOOD
EBB
STONE JETTIES +4.0'
WOODS
TO BIVALVE
Bulkhead Constructed by Local Interests
NANTICOKE
38°18'30"
38°18'30'
WICOMICO
COUNTY
BIVALVE
COUNTY WHARF
PROJECT DEPTH 7'
NANTICOKE RIVER, BIVALVE
WICOMICO COUNTY, MD.
REVISED: SEPTEMBER 1985
SCALE OF FEET
100 0 1 2 3 4 500
BALTIMORE DISTRICT OFFICE BALTIMORE, MD.
SOUNDINGS ARE IN FEET
DATUM PLANE IS LOCAL M.L.W.