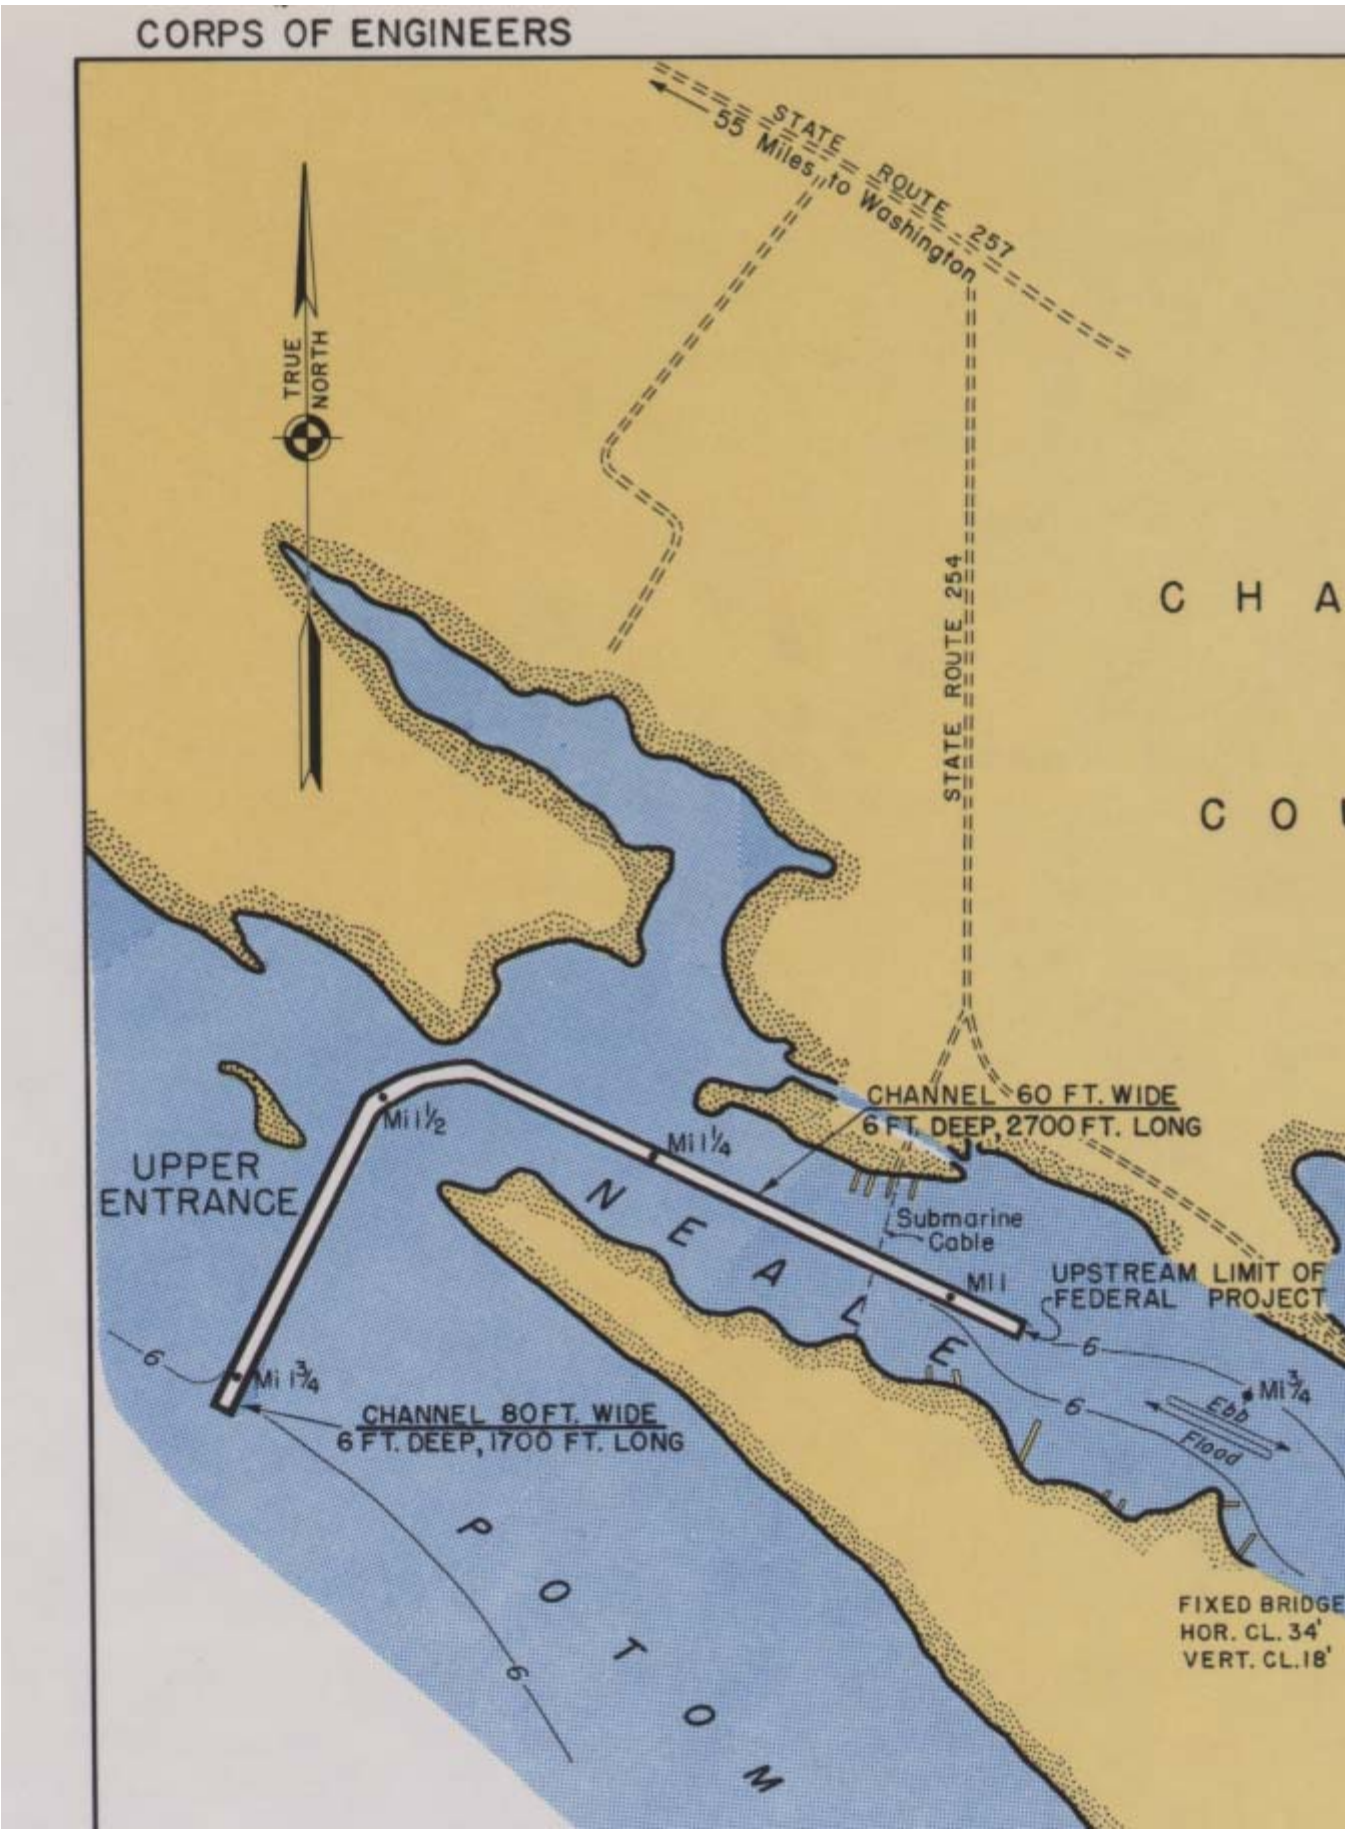
CORPS OF ENGINEERS
STATE ROUTE 257
55 Miles to Washington
TRUE NORTH
STATE ROUTE 254
C H A
C O
CHANNEL 60 FT. WIDE
6 FT. DEEP, 2700 FT. LONG
Mi 1½
Mi 1¼
UPPER ENTRANCE
N E A L E
Submarine Cable
Mi 1
UPSTREAM LIMIT OF FEDERAL PROJECT
6
Mi 1¾
CHANNEL 80 FT. WIDE
6 FT. DEEP, 1700 FT. LONG
Ebb
Flood
P O T O M
FIXED BRIDGE
HOR. CL. 34'
VERT. CL. 18'