THIS DRAWING IS THE PROPERTY OF PPL CORP. AND CONTAINS PROPRIETARY AND CONFIDENTIAL INFORMATION WHICH MUST NOT BE DISCLOSED OR REPRODUCED WITHOUT WRITTEN AUTHORIZATION FROM PPL CORP.

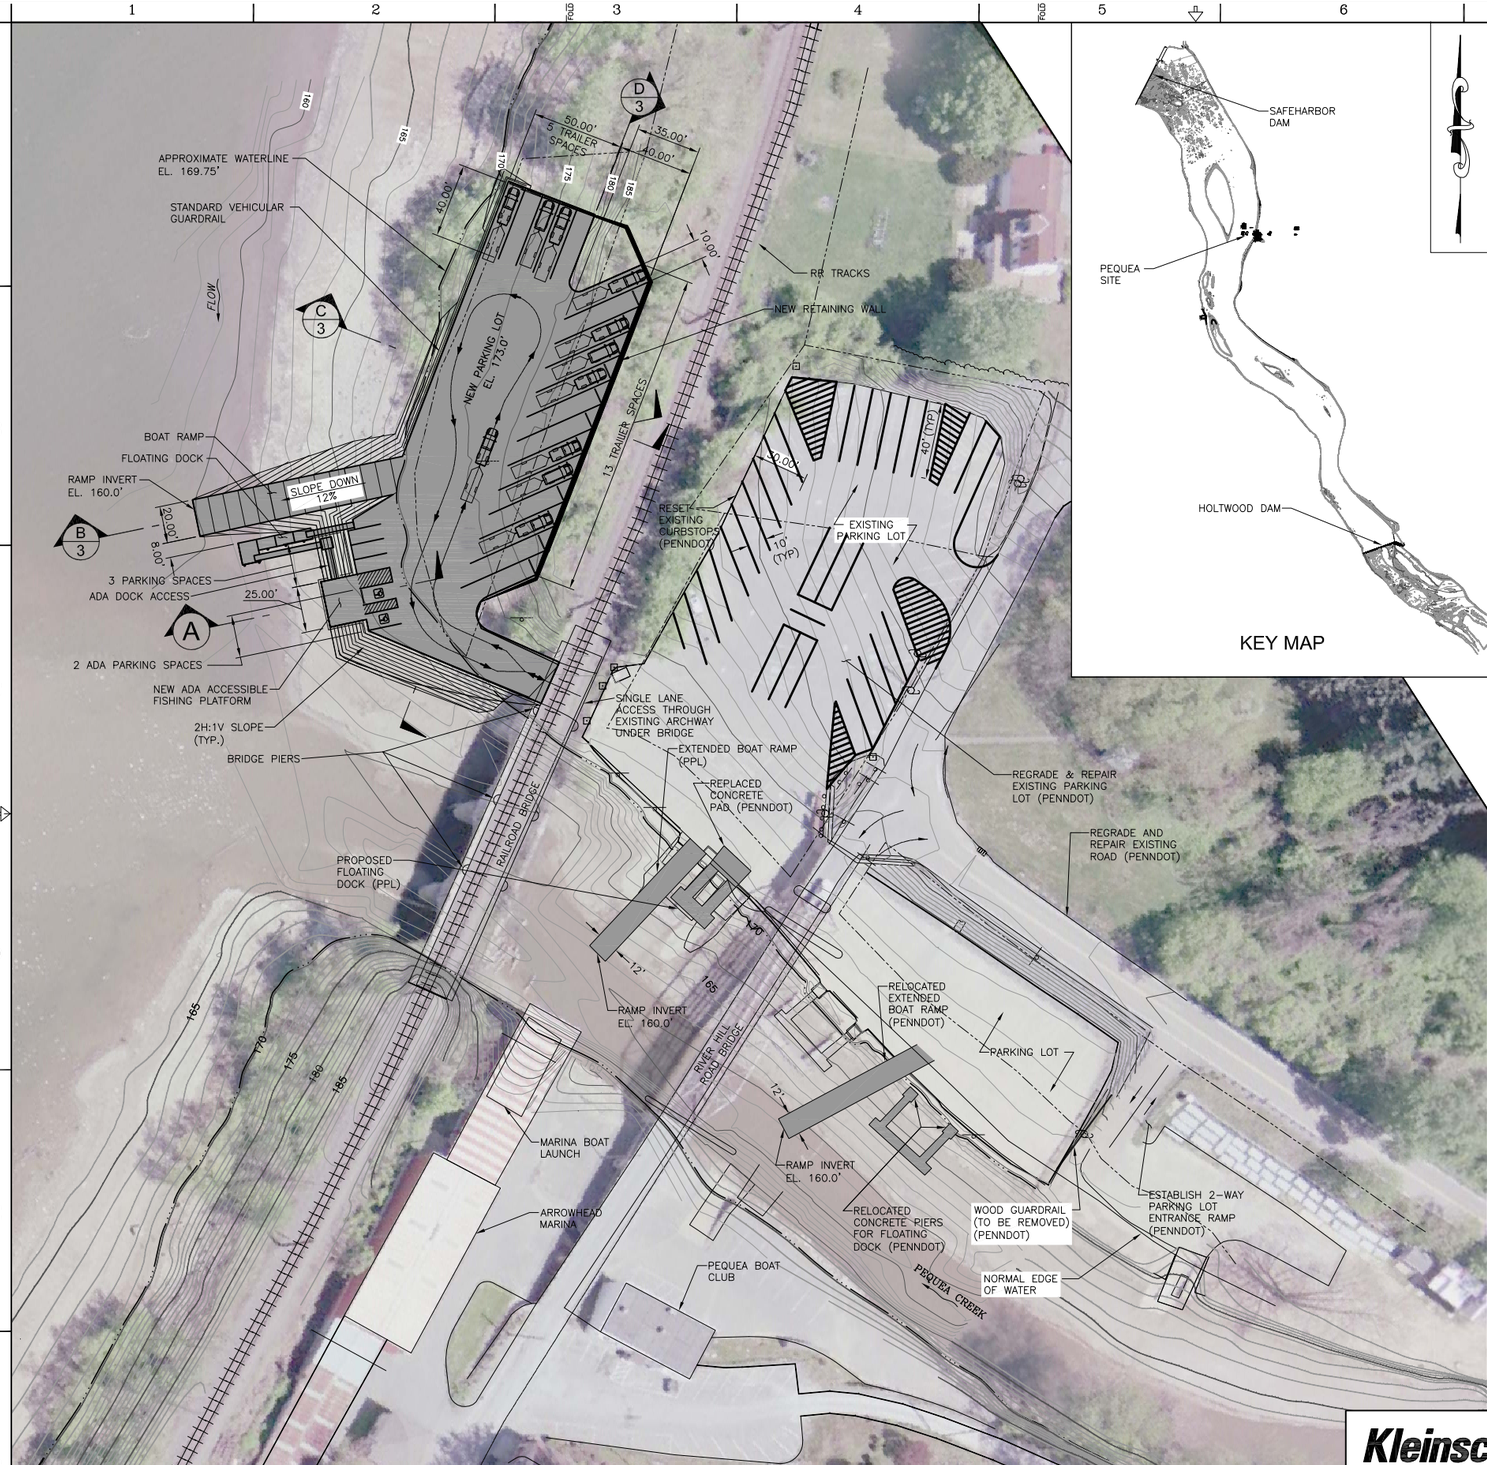

KEY MAP

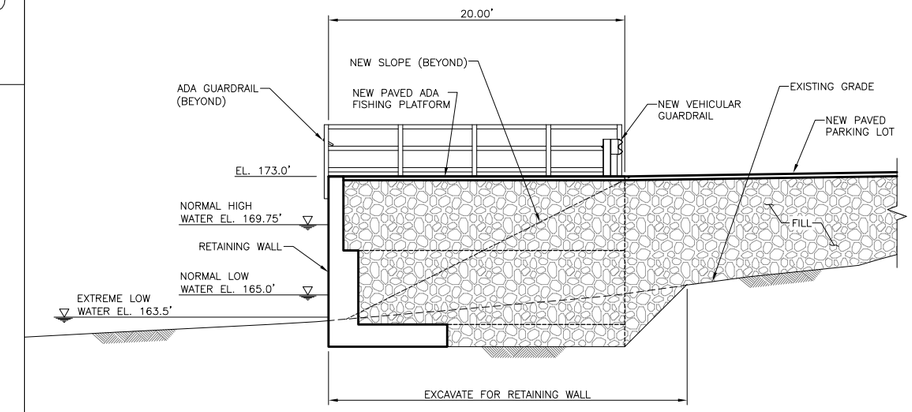

SECTION A
1"=5'

ALL ELEVATIONS IN POWERHOUSE DATUM = NAVD 88 ELEVATION + 0.06 FT.

Kleinschmidt
Energy & Water Resource Consultants
141 Main St. P.O. Box 650
Pittsfield, Maine 04967
Telephone: (207) 487-3328
Fax: (207) 487-3124
www.KleinschmidtUSA.com

Project No:	565-020
Design By:	-
Drawn By:	HWF
Checked By:	TLK
Date Revised:	9-16-08

ACCT– 103555
SCALE– AS SHOWN
BY– HWF
REVIEWED TLK
APPROVED DATE

PPL HOLTWOOD, LLC
HOLTWOOD REDEVELOPMENT PROJECT
FERC LICENSE ENHANCEMENTS
PEQUEA BOAT LAUNCH
SITE PLAN

PPL CORP.

PPL DRAWING NO. D323450 | SHEET NO. 2 | REV. C

CONCEPTUAL

REFERENCE TITLE	NUMBER	REFERENCE TITLE	NUMBER	NO.	DATE	ACCT.	REVISION	BY	REVIEWED	APPROVED

LOCATION CODES | SORTS

D323450_S2
J:\565\020\Drawings\WORKING DRAWINGS\FERC LICENSE ENHANCEMENTS\D323450_S2 9-16-08.dwg

PPL CORP. FORM 4163D (4/00)
Sep. 16, 2008 – 4:39 PM
PC CAD