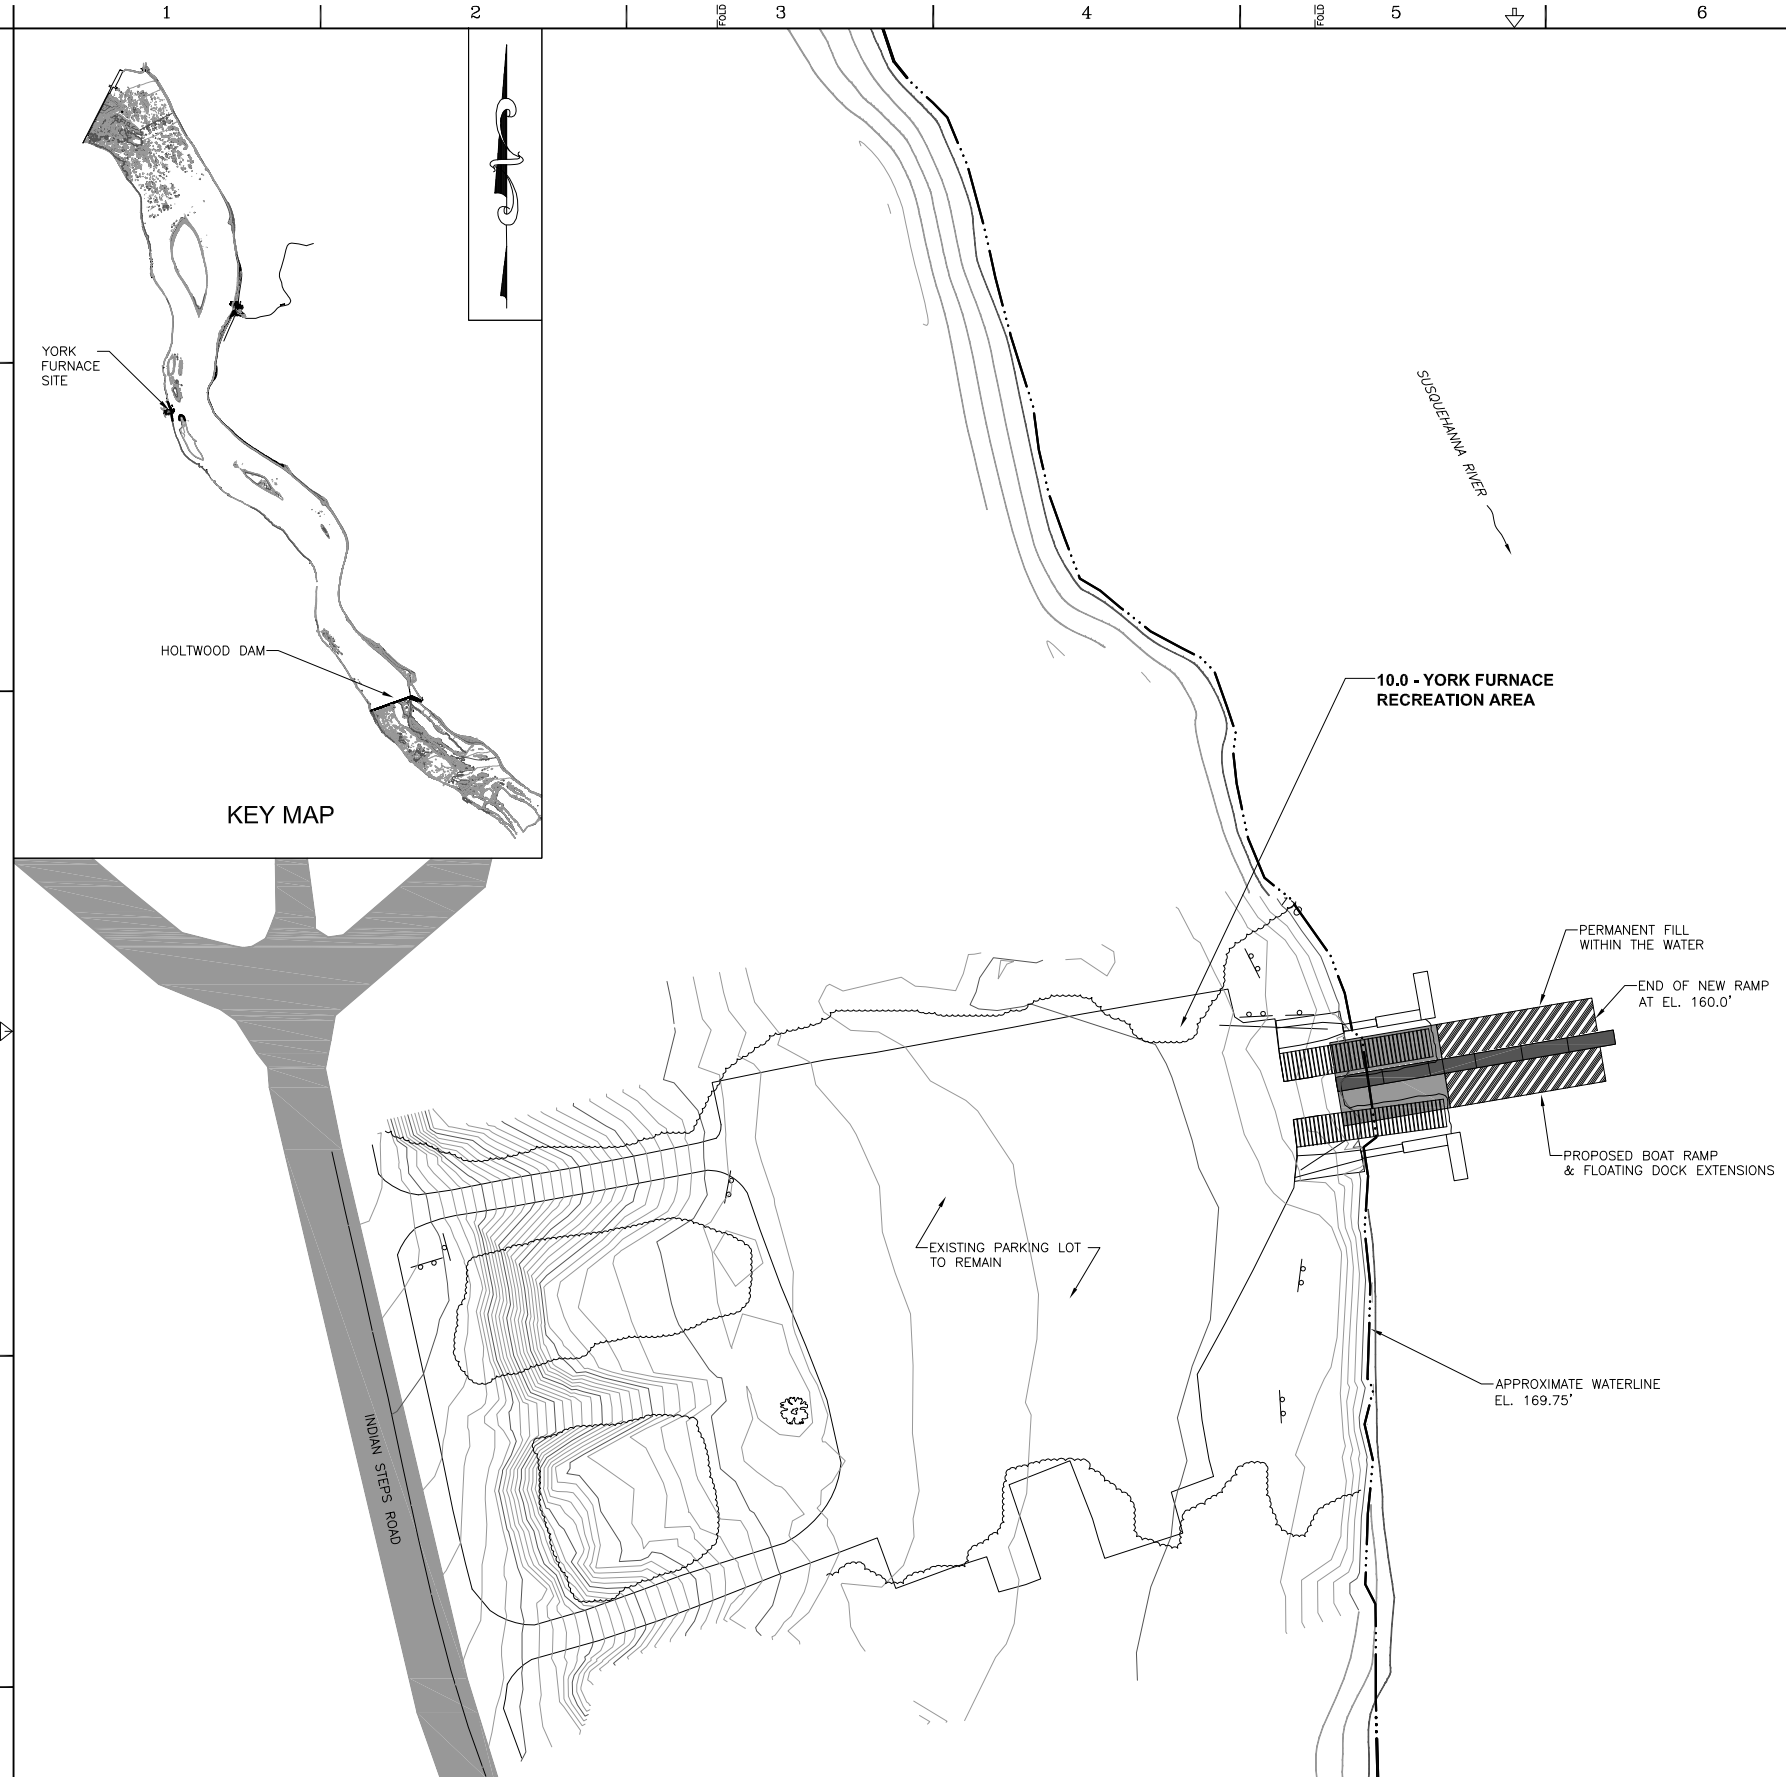

40 0 40 80
SCALE IN FEET

Kleinschmidt
Energy & Water Resource Consultants

141 Main St. P.O. Box 650
Pittsfield, Maine 04967
Telephone: (207) 487-3328
Fax: (207) 487-3124
www.KleinschmidtUSA.com

Project No:	565-020
Design By:	TAL
Drawn By:	CFF
Checked By:	-
Date Revised:	10-13-08

ACCT–
SCALE– AS SHOWN
BY–
REVIEWED

PPL HOLTWOOD, LLC
HOLTWOOD REDEVELOPMENT PROJECT
401 APPLICATION PROJECT NARRATIVE
CONSTRUCTION LOCATION IDENTIFICATION
YORK FURNACE RECREATION AREA

APPROVED DATE PPL CORP.

PPL DRAWING NO. SHEET NO. FIGURE 4 REV. B

REFERENCE TITLE	NUMBER	REFERENCE TITLE	NUMBER	NO.	DATE	ACCT.	REVISION	BY	REVIEWED	APPROVED

FRACTIONAL DECIMAL LOCATION CODES SORTS

EXHIBIT J_S4.dwg
J:\565\020\Drawings\WORKING DRAWINGS\401 PERMITTING\EXHIBIT J_S4.dwg

THIS DRAWING IS THE PROPERTY OF PPL CORP. AND CONTAINS PROPRIETARY AND CONFIDENTIAL INFORMATION WHICH MUST NOT BE DUPLICATED, USED OR DISCLOSED WITHOUT WRITTEN AUTHORIZATION FROM PPL CORP.

PPL CORP. FORM 4163D (4/00)
Oct. 13, 2008 – 4:30 PM

PC CAD