THIS DRAWING IS THE PROPERTY OF PPL CORP. AND CONTAINS PROPRIETARY AND CONFIDENTIAL INFORMATION WHICH MUST NOT BE DISCLOSED OR REPRODUCED WITHOUT WRITTEN AUTHORIZATION FROM PPL CORP.

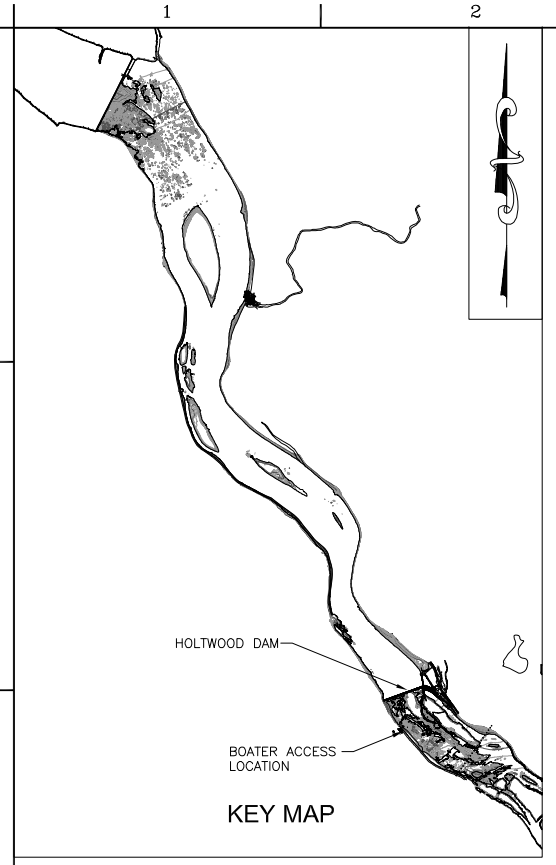

KEY MAP

PLAN
1"= 40'

ALL ELEVATIONS IN POWERHOUSE DATUM = NAVD 88 ELEVATION + 0.06 FT.

Kleinschmidt
Energy & Water Resource Consultants
141 Main St. P.O. Box 650
Pittsfield, Maine 04967
Telephone: (207) 487-3328
Fax: (207) 487-3124
www.KleinschmidtUSA.com

Project No:	565-020
Design By:	TAL
Drawn By:	CFF
Checked By:	-
Date Revised:	10-13-08

ACCT– 0
SCALE– AS SHOWN
BY–
REVIEWED

PPL HOLTWOOD, LLC
HOLTWOOD REDEVELOPMENT PROJECT
401 APPLICATION PROJECT NARRATIVE
CONSTRUCTION LOCATION IDENTIFICATION
YORK COUNTY PARKING

APPROVED DATE PPL CORP.

PPL DRAWING NO. SHEET NO. REV.
FIGURE 5 B

REFERENCE TITLE	NUMBER	REFERENCE TITLE	NUMBER	NO.	DATE	ACCT.	REVISION	BY	REVIEWED	APPROVED

LOCATION CODES SORTS

EXHIBIT
J:\565\020\Drawings\WORKING DRAWINGS\401 PERMITTING\EXHIBIT J_S5.dwg

PPL CORP. FORM 41630 (4/00) Oct. 13, 2008 – 4:35 PM
PC CAD