THIS DRAWING IS THE PROPERTY OF PPL CORP. AND CONTAINS PROPRIETARY AND CONFIDENTIAL INFORMATION WHICH MUST NOT BE DISCLOSED OR REPRODUCED WITHOUT WRITTEN AUTHORIZATION FROM PPL CORP.

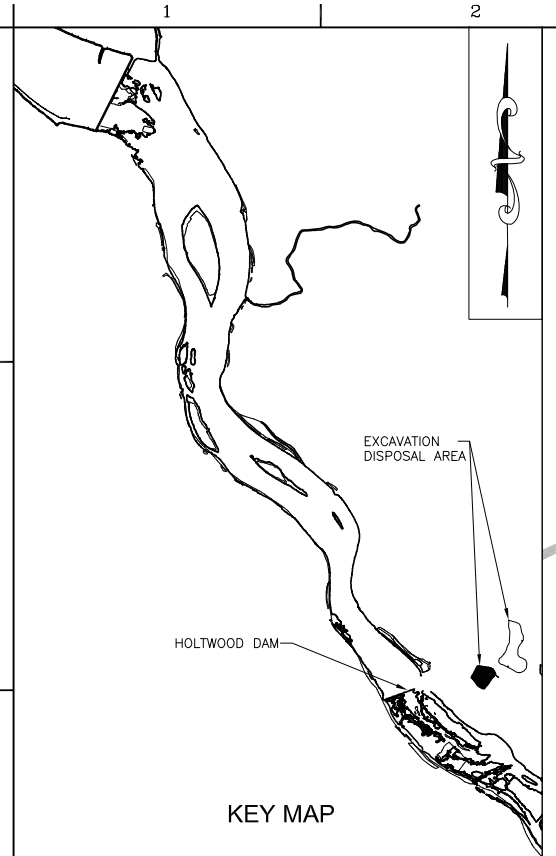

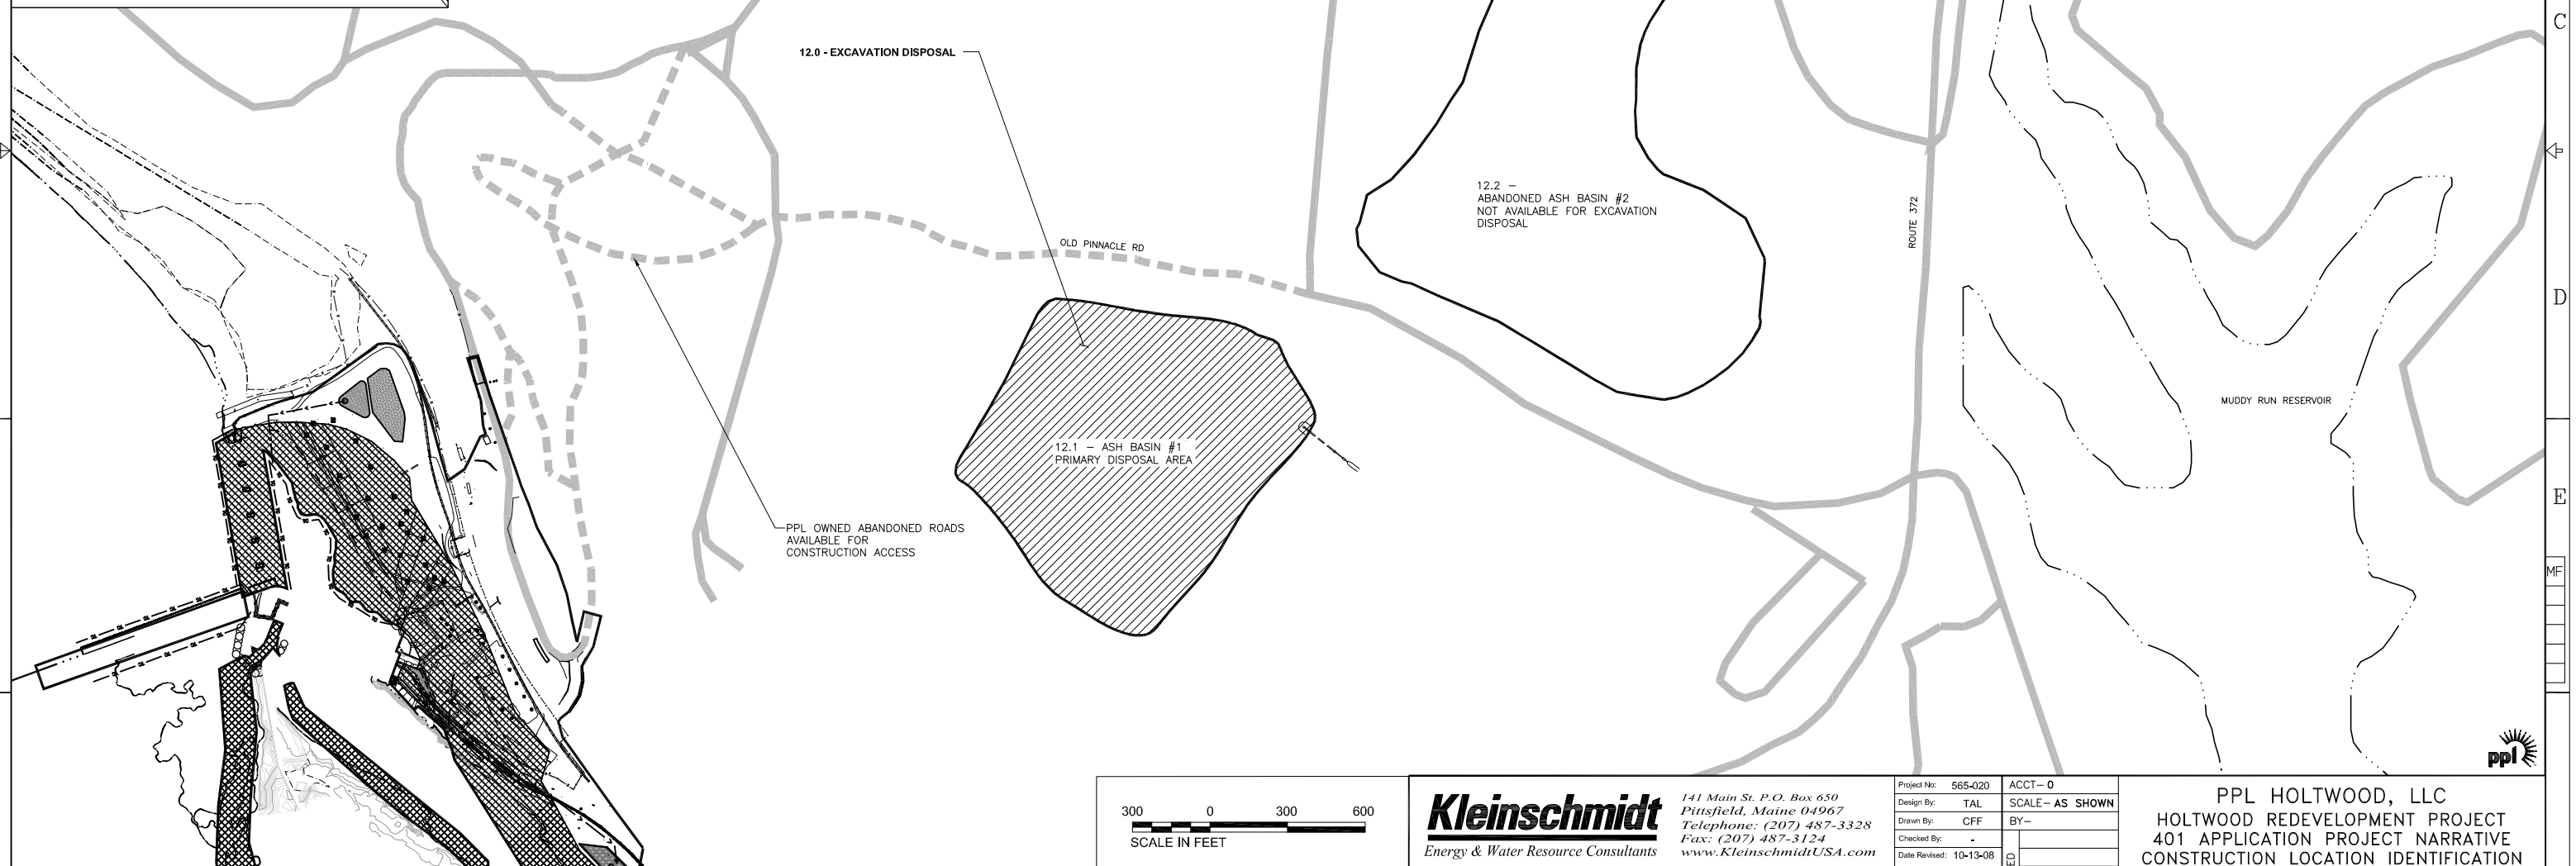

300 0 300 600
SCALE IN FEET

Kleinschmidt
Energy & Water Resource Consultants
141 Main St. P.O. Box 650
Pittsfield, Maine 04967
Telephone: (207) 487-3328
Fax: (207) 487-3124
www.KleinschmidtUSA.com

Project No:	565-020
Design By:	TAL
Drawn By:	CFF
Checked By:	-
Date Revised:	10-13-08

ACCT– 0
SCALE– AS SHOWN
BY–
REVIEWED

PPL HOLTWOOD, LLC
HOLTWOOD REDEVELOPMENT PROJECT
401 APPLICATION PROJECT NARRATIVE
CONSTRUCTION LOCATION IDENTIFICATION
EXCAVATION DISPOSAL AREA

APPROVED DATE PPL CORP.

PPL DRAWING NO. SHEET NO. FIGURE 6 REV. B

REFERENCE TITLE	NUMBER	REFERENCE TITLE	NUMBER	NO.	DATE	ACCT.	REVISION	BY	REVIEWED	APPROVED

FRACTIONAL 0 1 2 DECIMAL 2 1 0

LOCATION CODES SORTS

EXHIBIT
J:\565\020\Drawings\WORKING DRAWINGS\401 PERMITTING\EXHIBIT J_S6.dwg

PPL CORP. FORM 41630 (4/00) Oct. 13, 2008 – 4:36 PM

PC CAD