THIS DRAWING IS THE PROPERTY OF PPL CORP. AND CONTAINS PROPRIETARY AND CONFIDENTIAL INFORMATION WHICH MUST NOT BE DISCLOSED OR REPRODUCED WITHOUT WRITTEN AUTHORIZATION FROM PPL CORP.

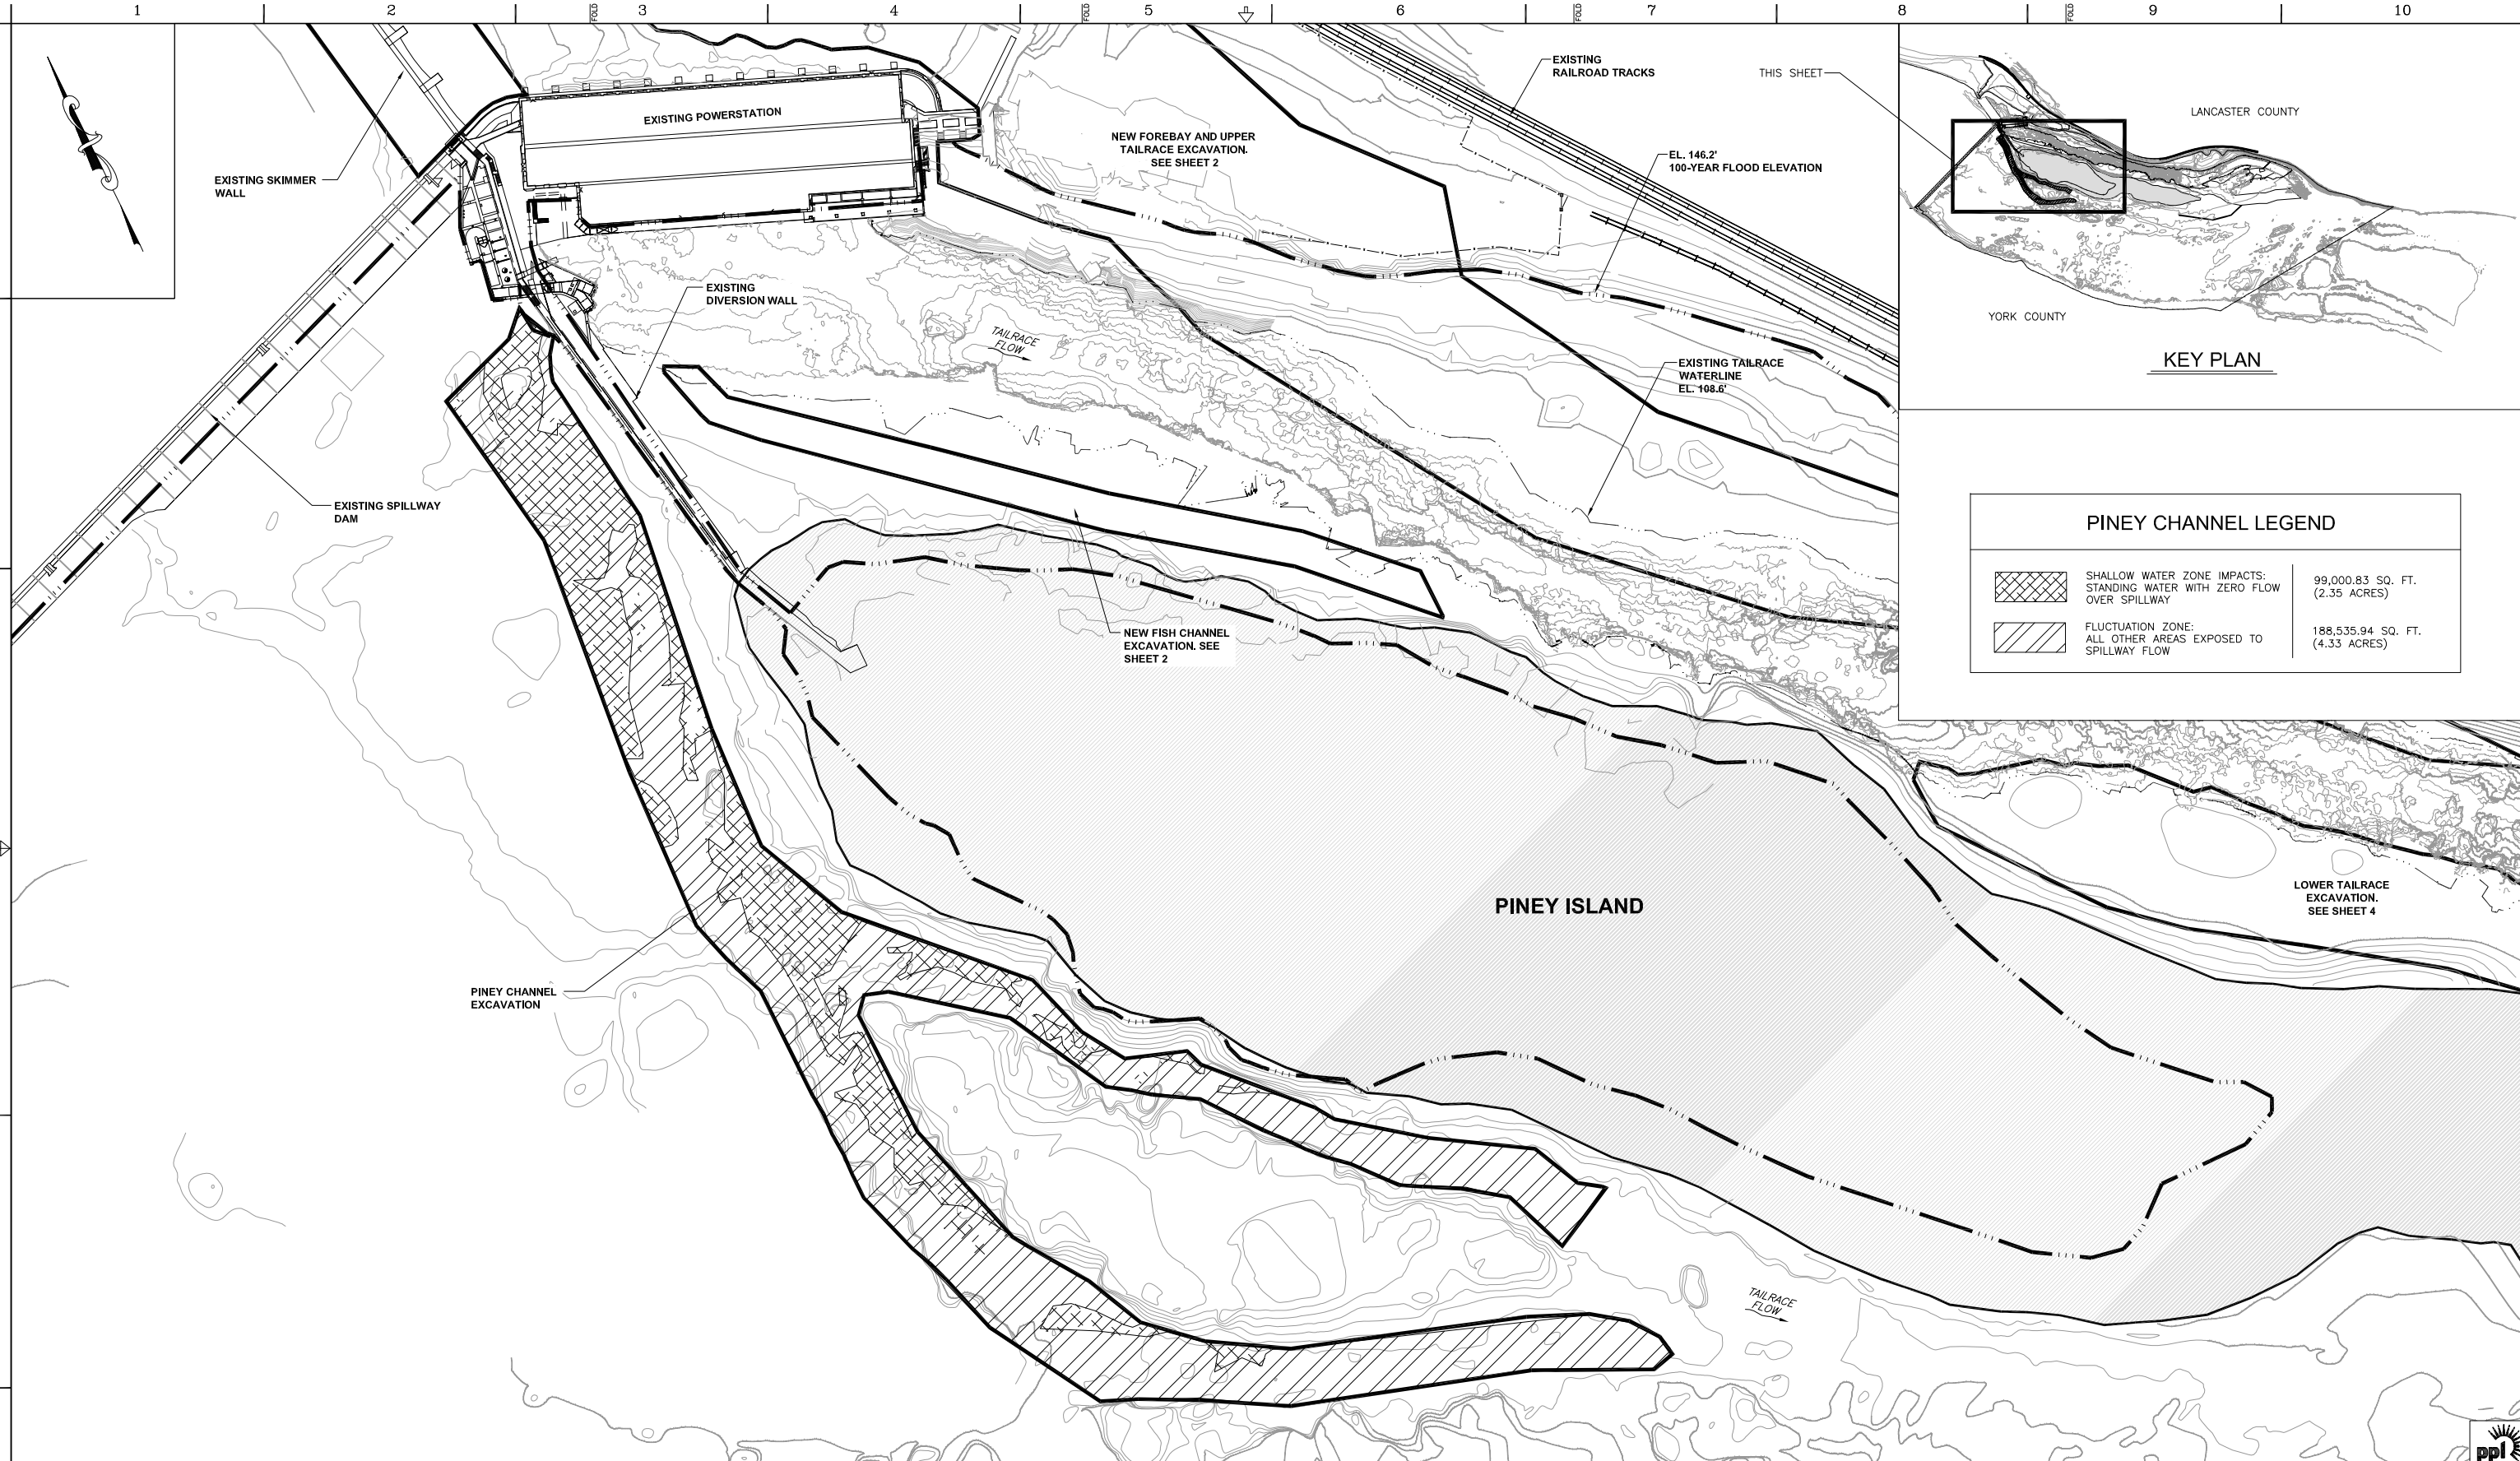

SCALE IN FEET: 100 0 100 200

Kleinschmidt
Energy & Water Resource Consultants

141 Main St. P.O. Box 650
Pittsfield, Maine 04967
Telephone: (207) 487-3328
Fax: (207) 487-3124
www.KleinschmidtUSA.com

Project No:	565-020
Design By:	TAL
Drawn By:	CFF
Checked By:	-
Date Revised:	10-14-08

ACCT–
SCALE– AS SHOWN
BY–
REVIEWED
APPROVED DATE

PPL HOLTWOOD, LLC
HOLTWOOD REDEVELOPMENT PROJECT
EXHIBIT DRAWING
HABITAT IMPACTS
PINEY CHANNEL EXCAVATION

PPL CORP.

PPL DRAWING NO. EXHIBIT DRAWING | SHEET NO. 3 | REV. A

REFERENCE TITLE	NUMBER	REFERENCE TITLE	NUMBER	NO.	DATE	ACCT.	REVISION	BY	REVIEWED	APPROVED

FRACTIONAL 0 1 2 | DECIMAL 2 1 0

LOCATION CODES

SORTS

EXHIBIT_S3.dwg
J:\565\020\Drawings\WORKING DRAWINGS\401 PERMITTING\EXHIBIT J\EXHIBIT_S3.dwg

PPL CORP. FORM 41630 (4/00)
Oct. 14, 2008 – 4:42 PM
PC CAD