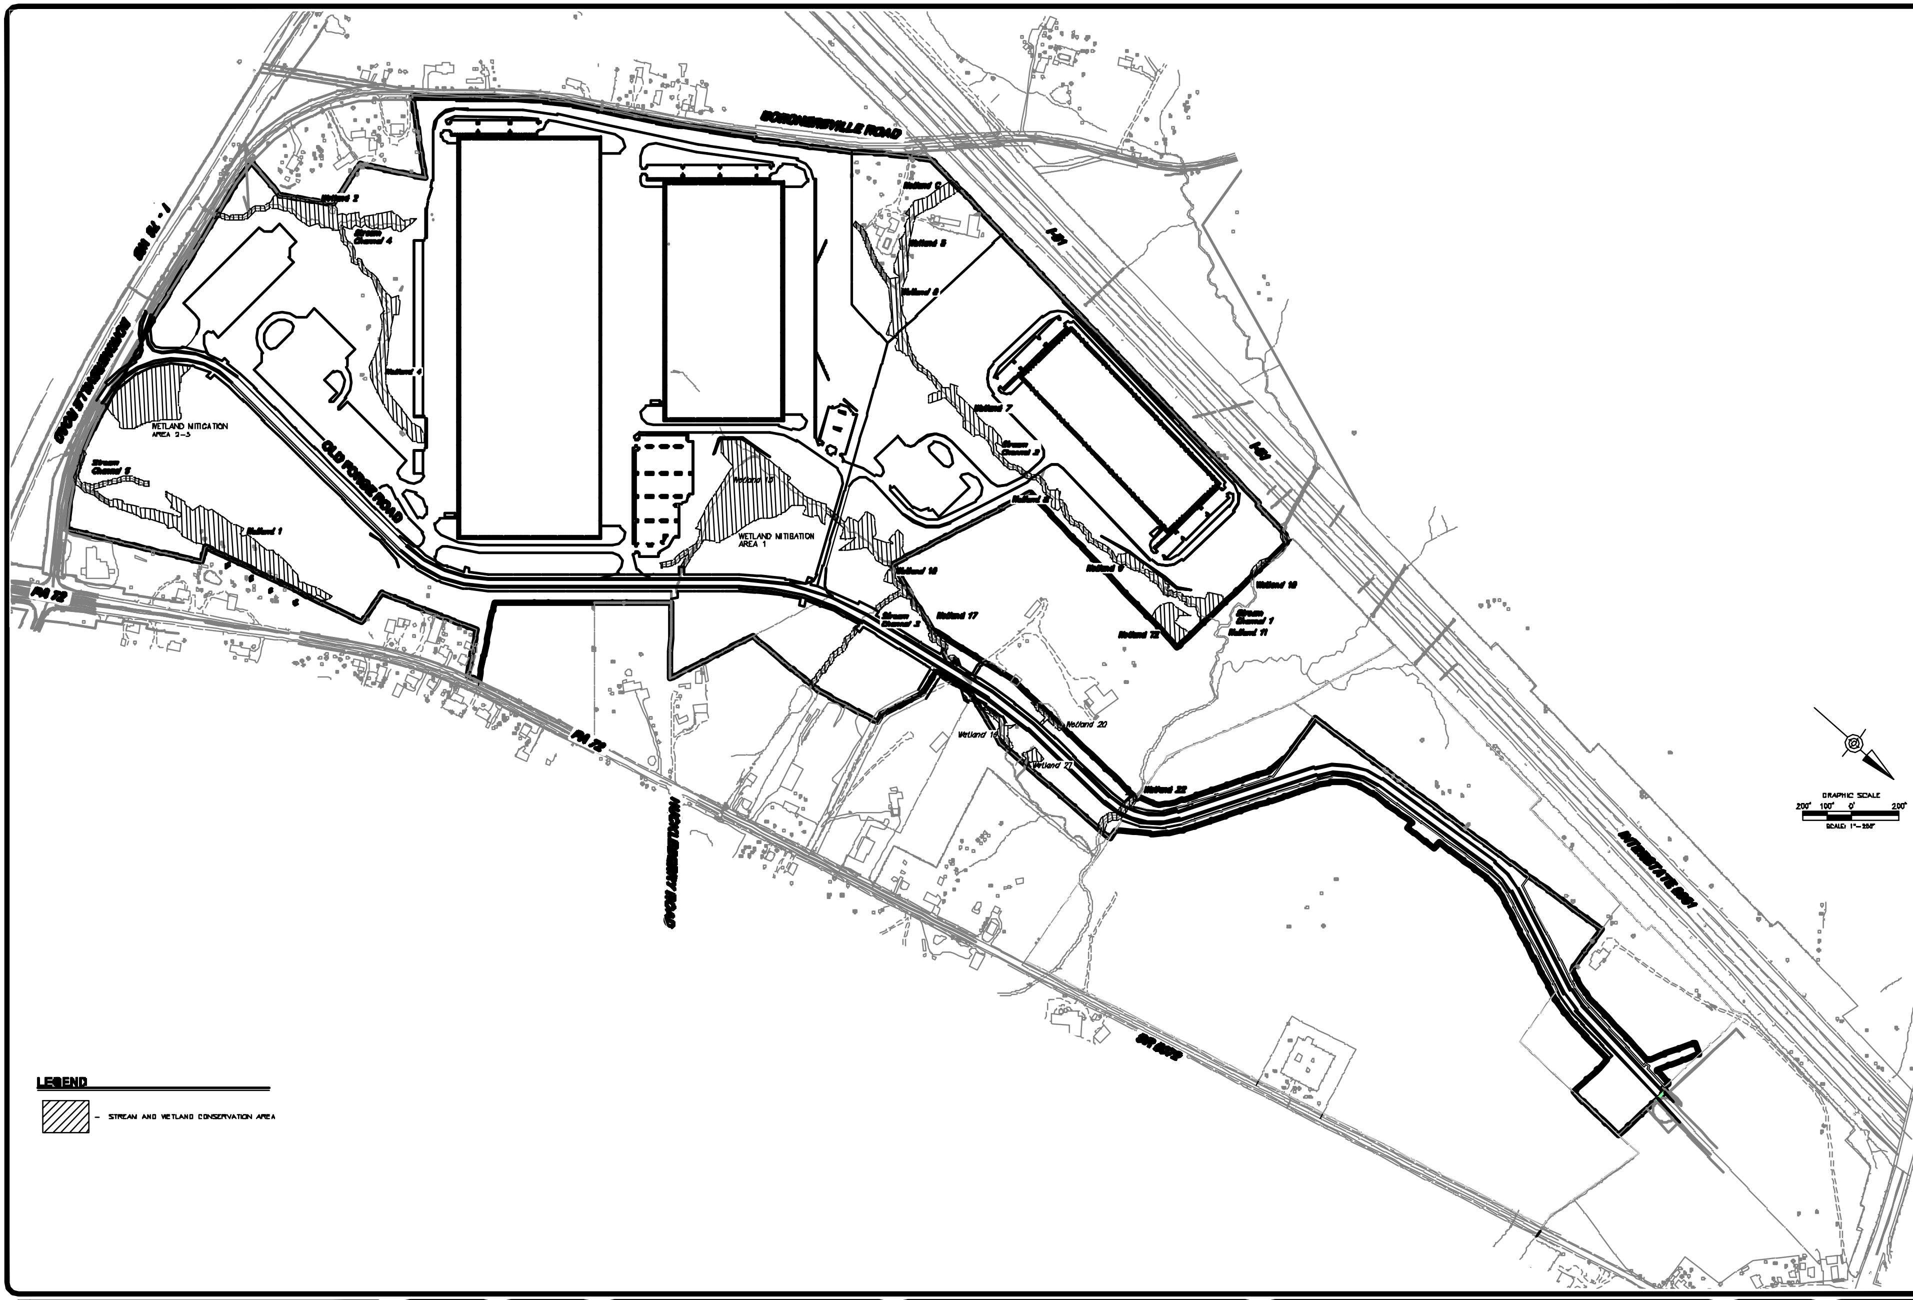

LEGEND

– STREAM AND WETLAND CONSERVATION AREA

NO.	REVISION	DATE	BY
1	PER DEP TECHNICAL DEFICIENCY LETTER DATED 09-17-08	10-02-08	MK

HRG
Engineering & Related Services

LICKDALE ASSOCIATES LP
C/O VISION PROPERTIES LLC
633 WEST GERMANTOWN PIKE, SUITE 104
PLYMOUTH MEETING, PA 19462

CONSERVATION AREA PLAN
FOR
I-78/I-81 LOGISTICS PARK

UNION TOWNSHIP — LEBANON COUNTY — PENNSYLVANIA

PROJ. MGR. – BMR
DESIGN – CJ
DRAWN – NK
CHECKED – CJ
SCALE – 1" = 200'
DATE – 04-10-08

DRAWING NO. B
SHEET NO. 1 OF 1
PROJECT 3681.002