CONCEPTUAL DESIGNS

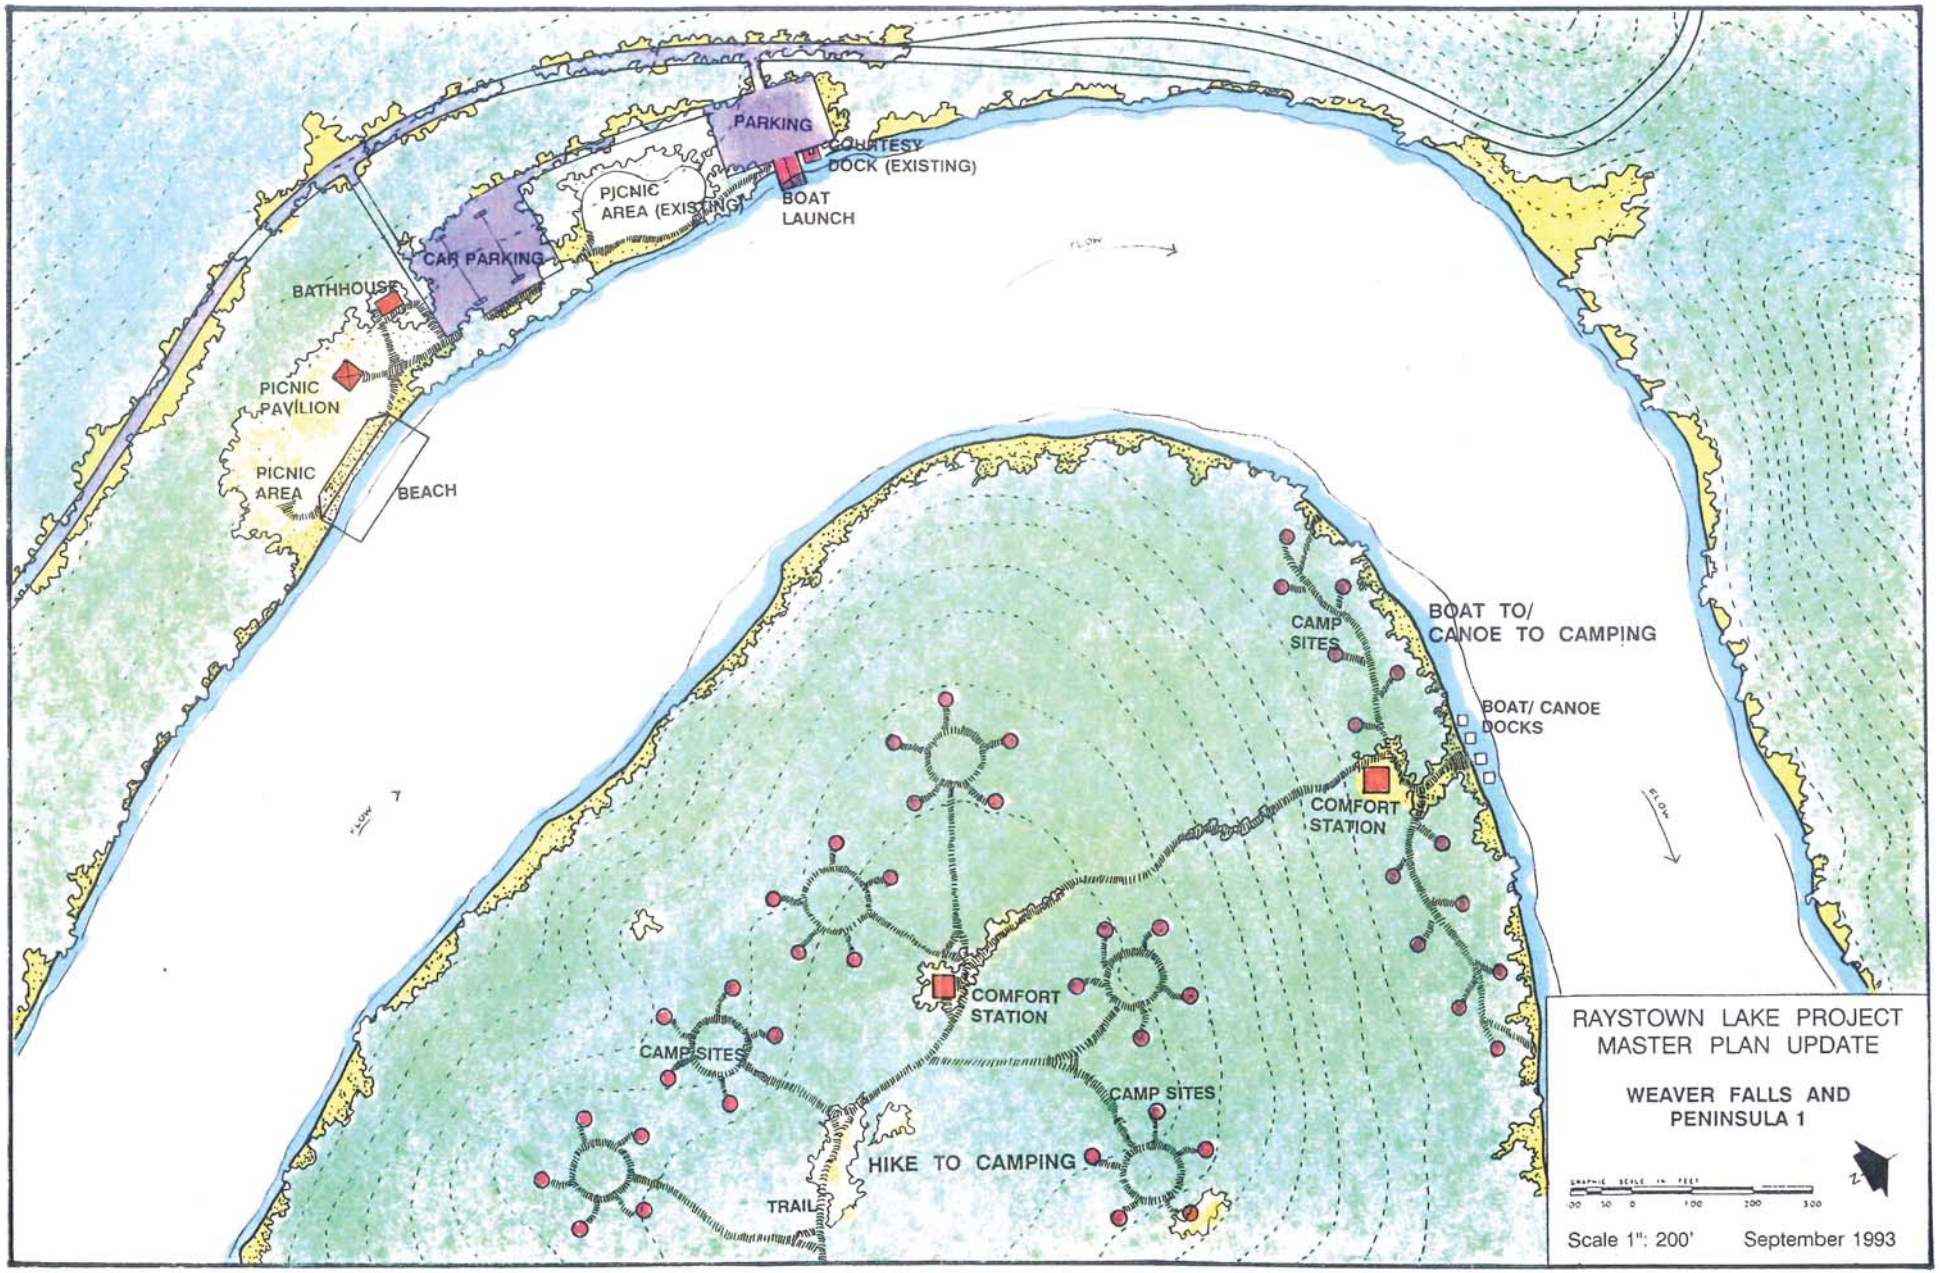
PARKING
COURTESY DOCK (EXISTING)
PICNIC AREA (EXISTING)
BOAT LAUNCH
CAR PARKING
BATHHOUSE
PICNIC PAVILION
PICNIC AREA
BEACH
FLOW
CAMP SITES
BOAT TO/ CANOE TO CAMPING
BOAT/ CANOE DOCKS
COMFORT STATION
COMFORT STATION
CAMP SITES
CAMP SITES
HIKE TO CAMPING
TRAIL
RAYSTOWN LAKE PROJECT
MASTER PLAN UPDATE
WEAVER FALLS AND PENINSULA 1
GRAPHIC SCALE IN FEET
Scale 1": 200'
September 1993

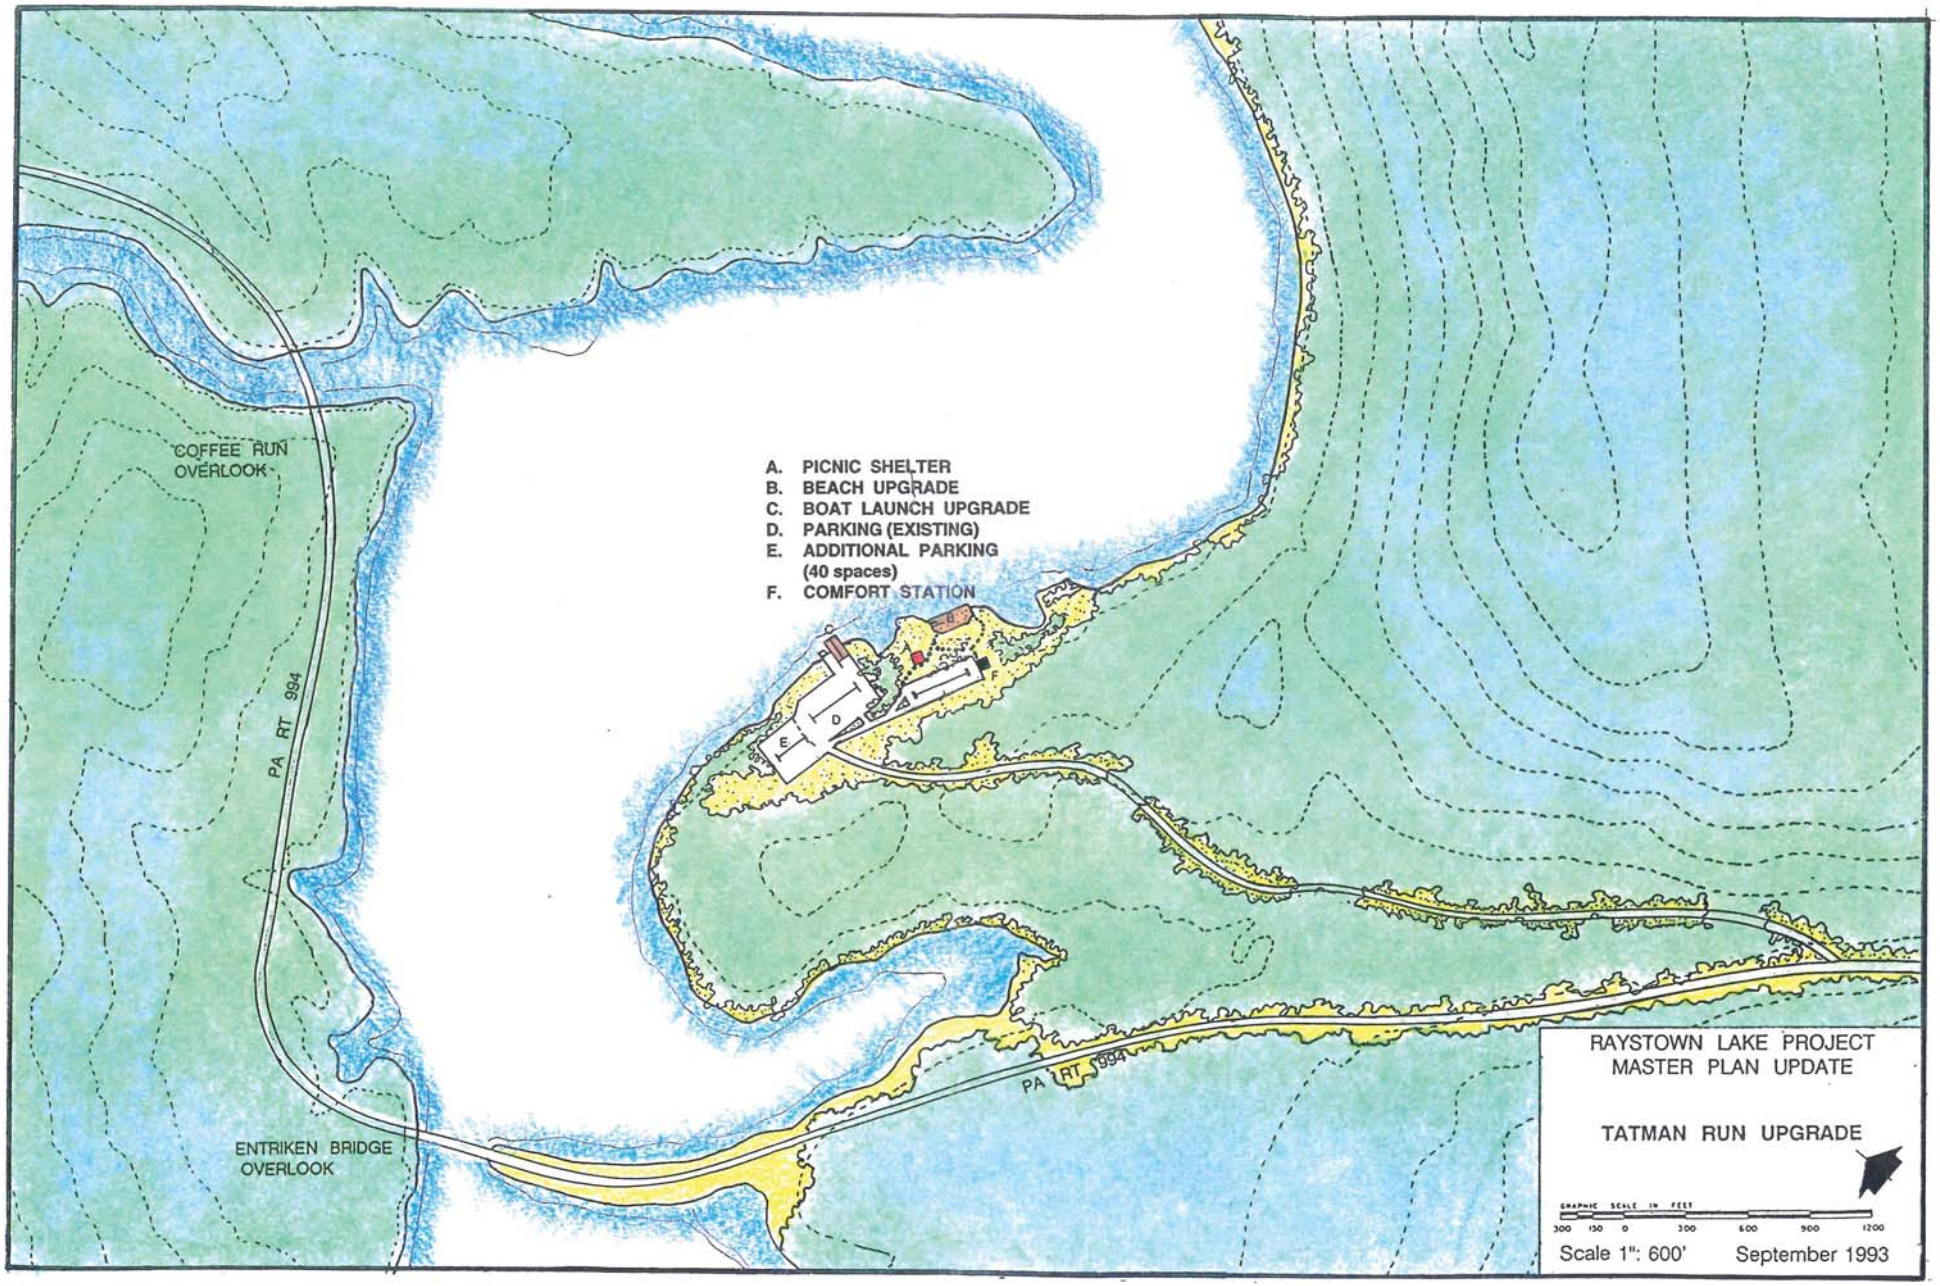
A. PICNIC SHELTER
B. BEACH UPGRADE
C. BOAT LAUNCH UPGRADE
D. PARKING (EXISTING)
E. ADDITIONAL PARKING (40 spaces)
F. COMFORT STATION
COFFEE RUN OVERLOOK
ENTRIKEN BRIDGE OVERLOOK
PA RT 994
PA RT 994
RAYSTOWN LAKE PROJECT
MASTER PLAN UPDATE
TATMAN RUN UPGRADE
GRAPHIC SCALE IN FEET
300 150 0 300 600 900 1200
Scale 1": 600'
September 1993

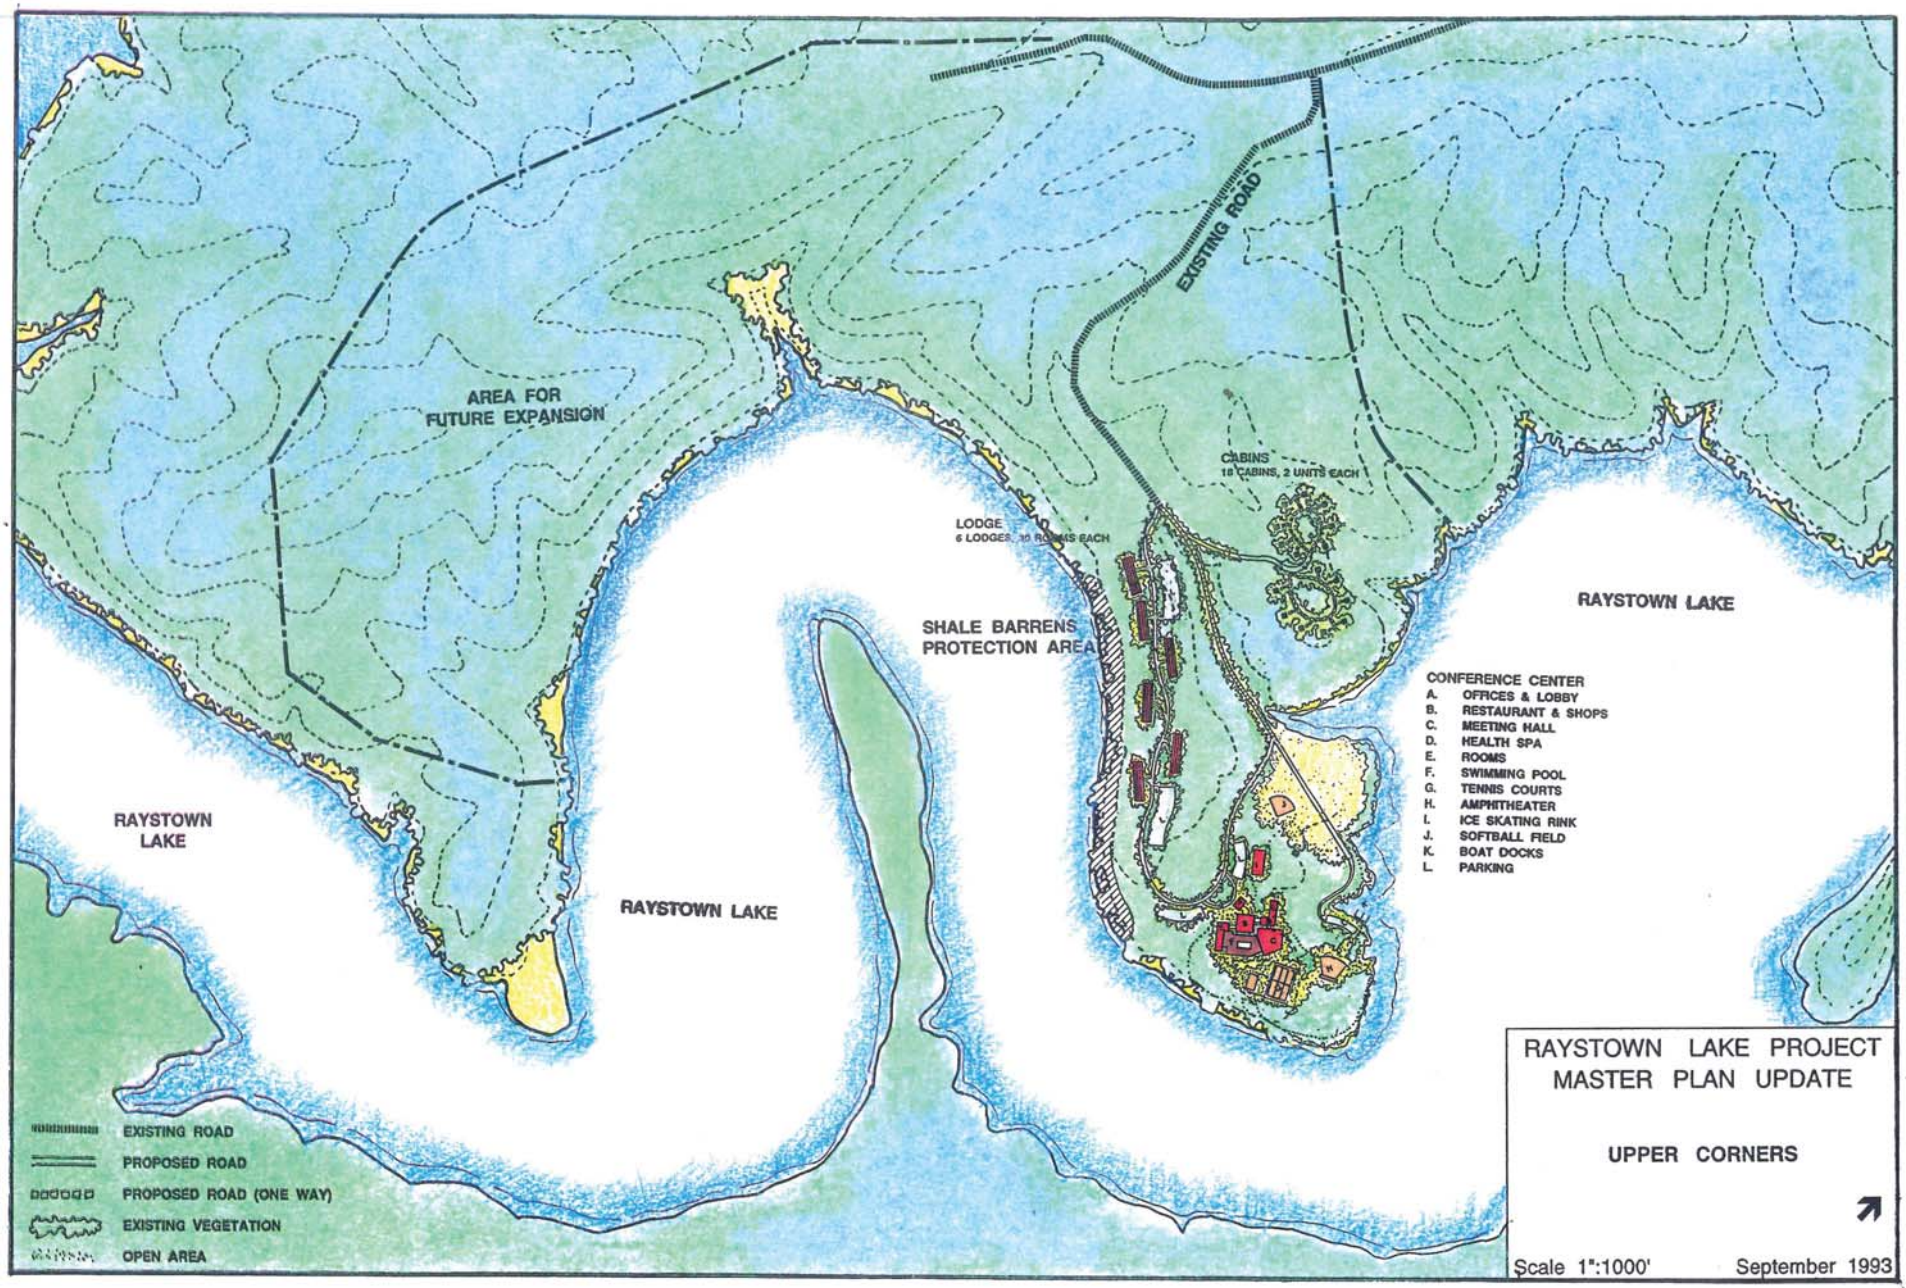
EXISTING ROAD
AREA FOR
FUTURE EXPANSION
CABINS
18 CABINS, 2 UNITS EACH
LODGE
6 LODGES, 10 ROOMS EACH
SHALE BARRENS
PROTECTION AREA
RAYSTOWN LAKE
RAYSTOWN
LAKE
RAYSTOWN LAKE
CONFERENCE CENTER
A. OFFICES & LOBBY
B. RESTAURANT & SHOPS
C. MEETING HALL
D. HEALTH SPA
E. ROOMS
F. SWIMMING POOL
G. TENNIS COURTS
H. AMPHITHEATER
I. ICE SKATING RINK
J. SOFTBALL FIELD
K. BOAT DOCKS
L. PARKING
EXISTING ROAD
PROPOSED ROAD
PROPOSED ROAD (ONE WAY)
EXISTING VEGETATION
OPEN AREA
RAYSTOWN LAKE PROJECT
MASTER PLAN UPDATE
UPPER CORNERS
Scale 1":1000'
September 1993

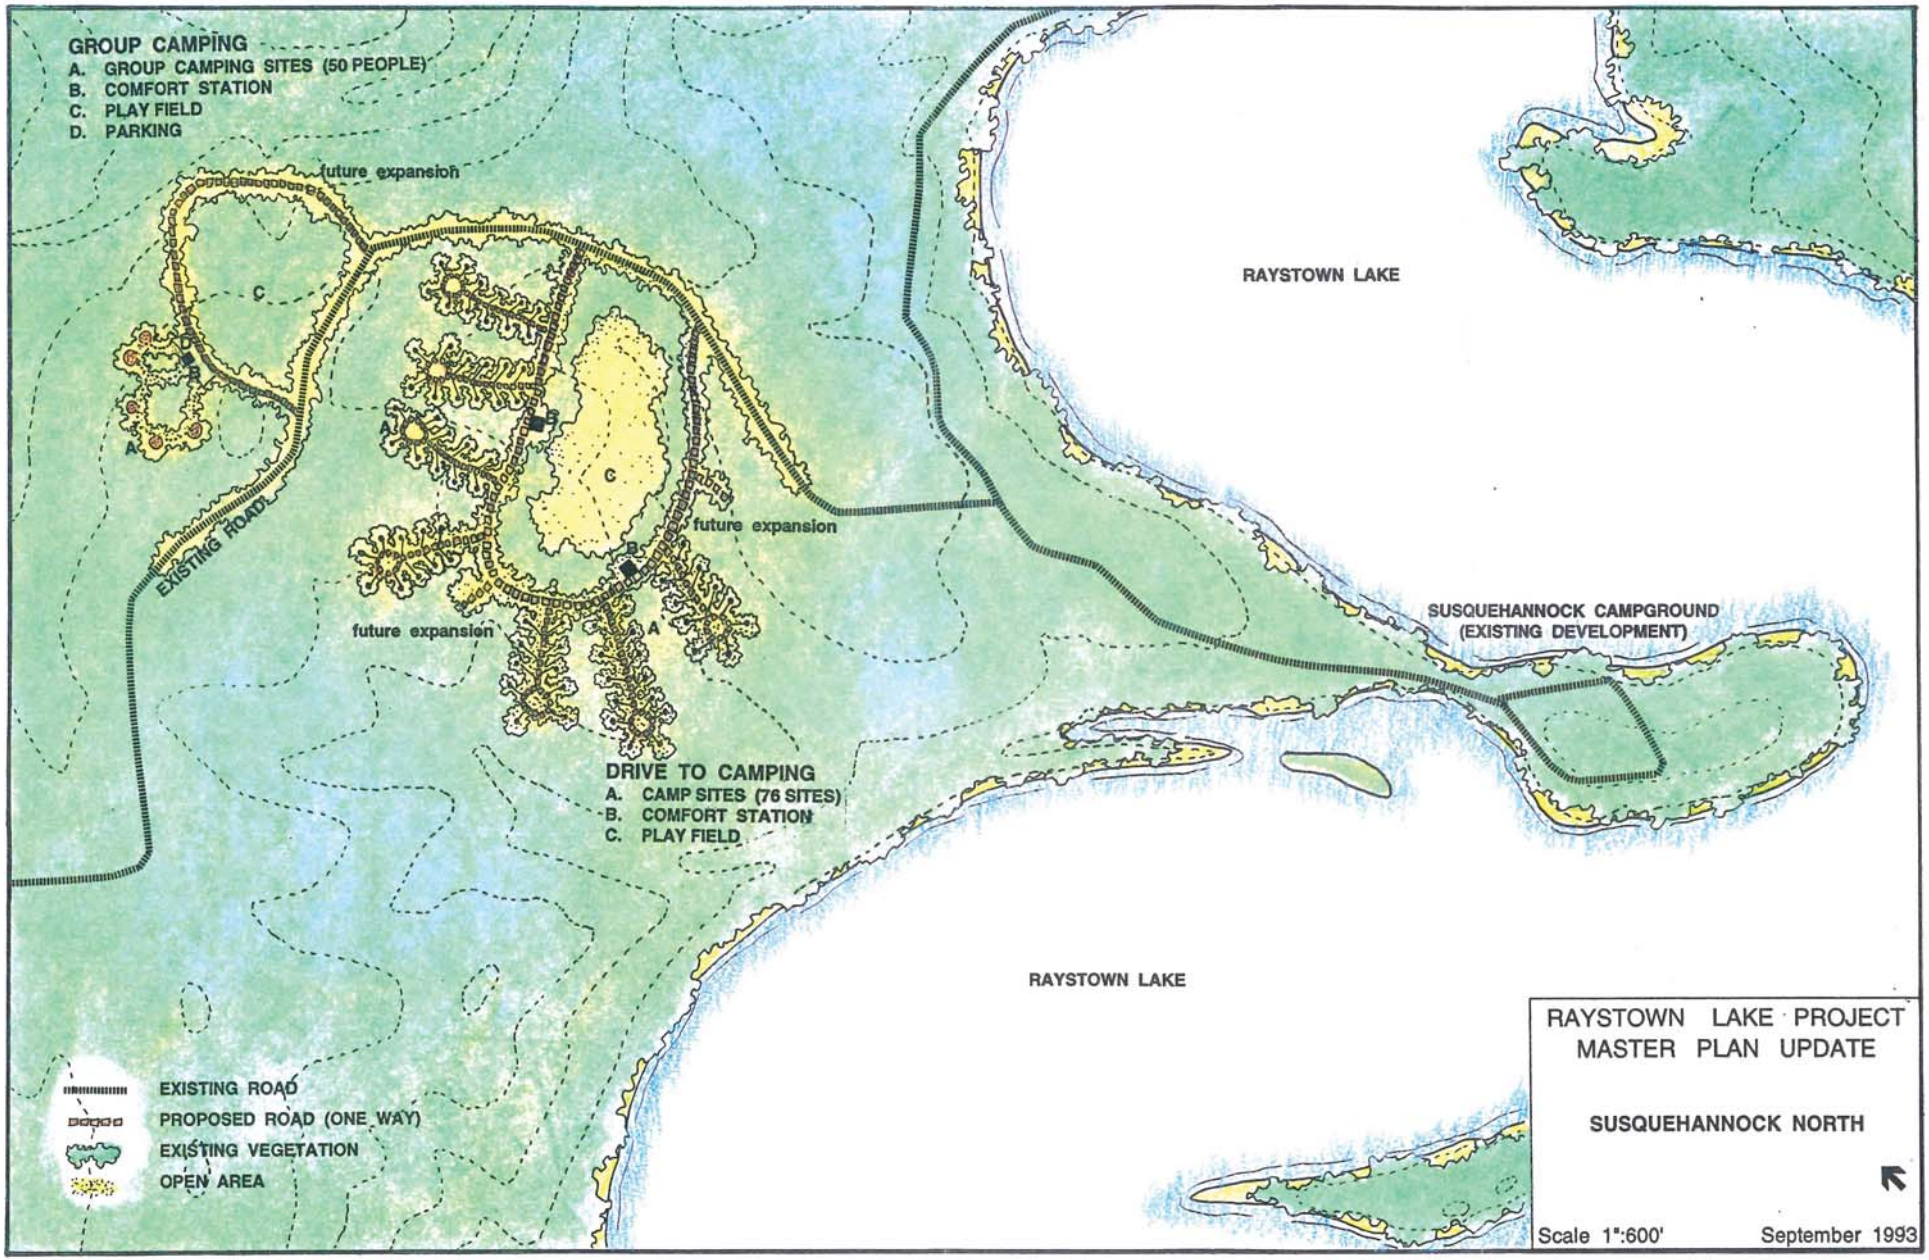
GROUP CAMPING
A. GROUP CAMPING SITES (50 PEOPLE)
B. COMFORT STATION
C. PLAY FIELD
D. PARKING
future expansion
EXISTING ROAD
future expansion
future expansion
RAYSTOWN LAKE
SUSQUEHANNOCK CAMPGROUND
(EXISTING DEVELOPMENT)
DRIVE TO CAMPING
A. CAMP SITES (76 SITES)
B. COMFORT STATION
C. PLAY FIELD
RAYSTOWN LAKE
EXISTING ROAD
PROPOSED ROAD (ONE WAY)
EXISTING VEGETATION
OPEN AREA
RAYSTOWN LAKE PROJECT
MASTER PLAN UPDATE
SUSQUEHANNOCK NORTH
Scale 1":600'
September 1993

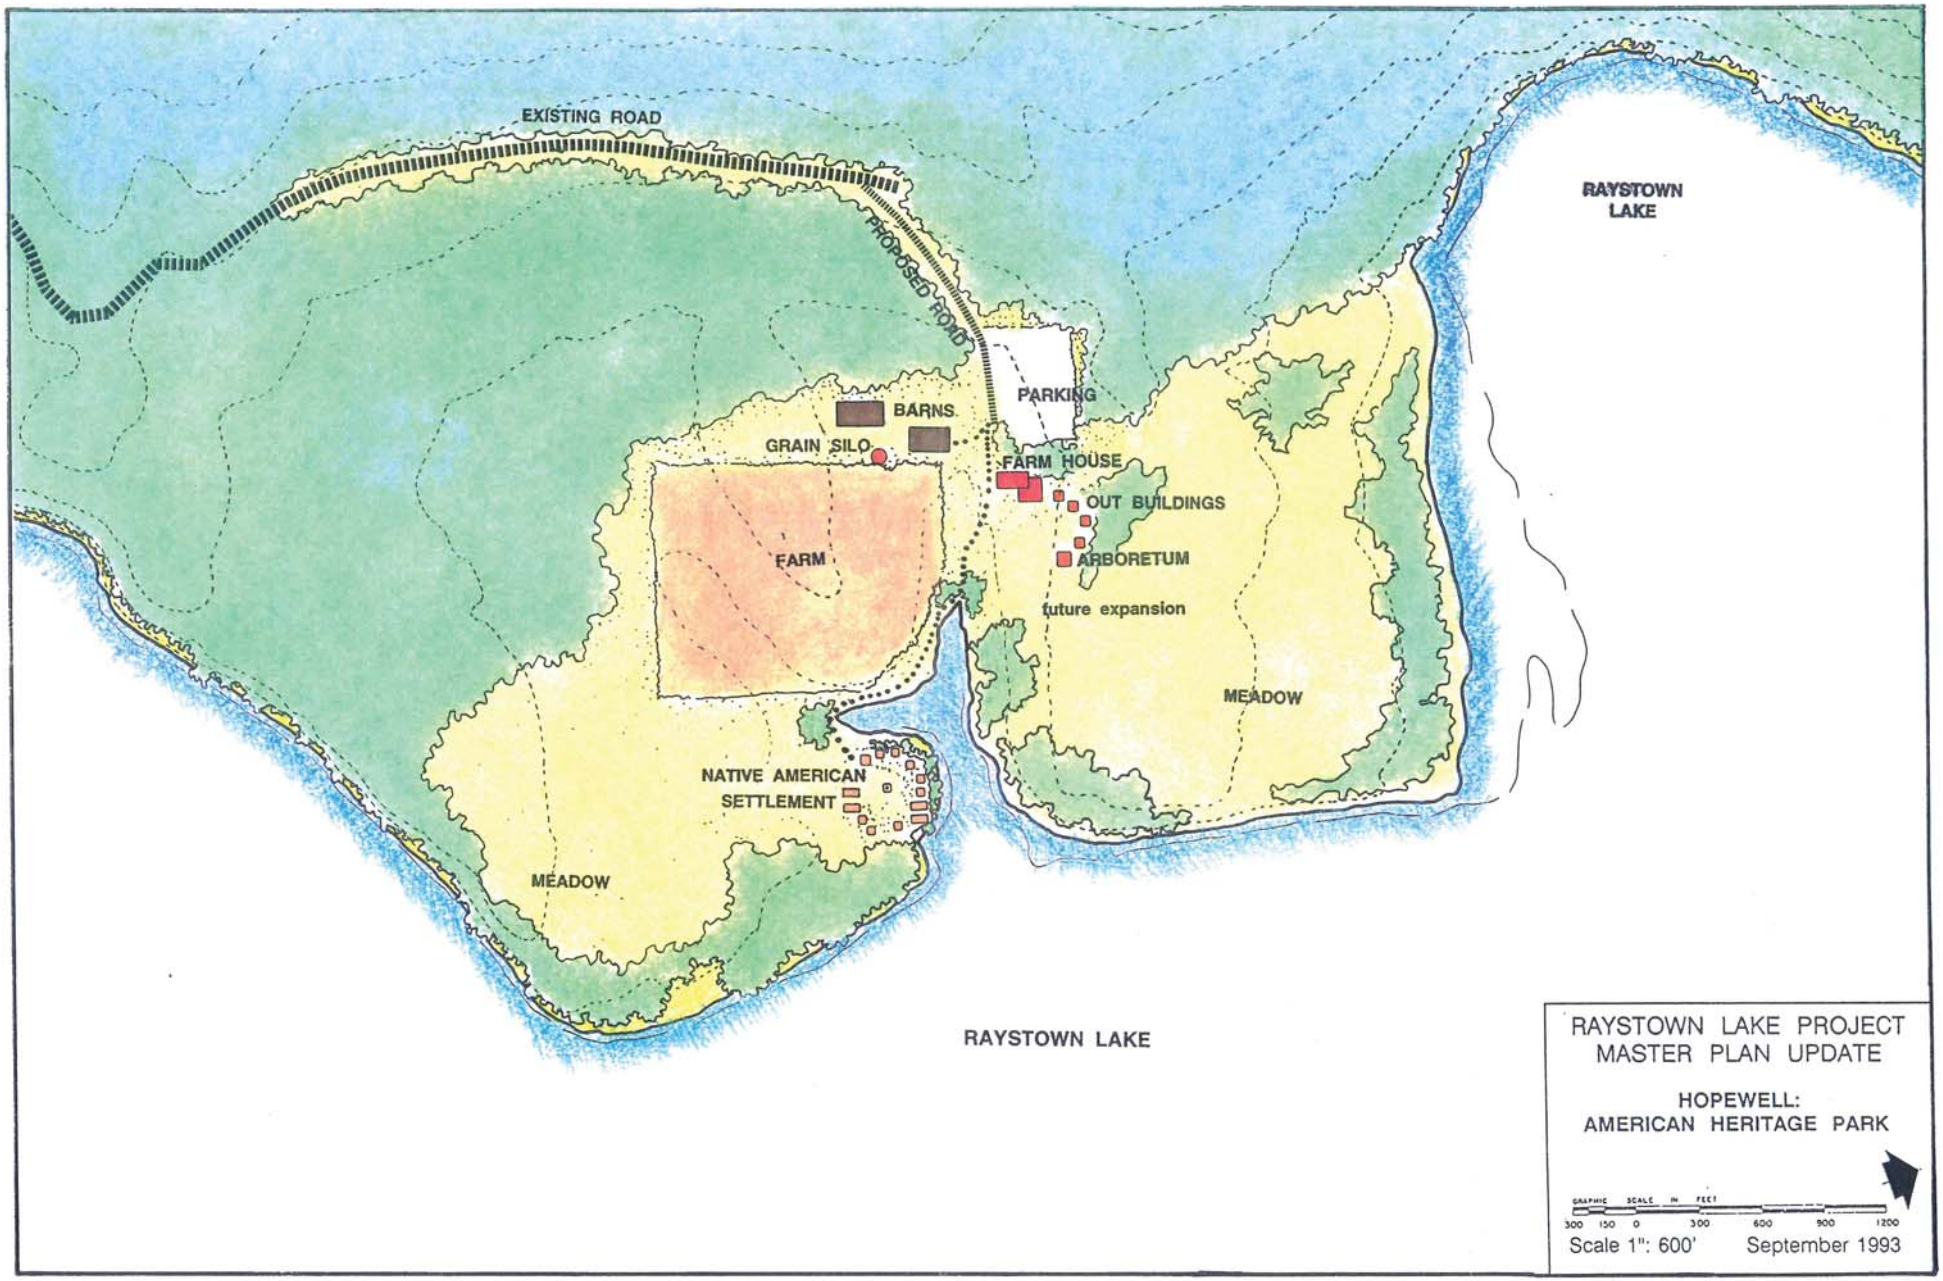
EXISTING ROAD
PROPOSED ROAD
RAYSTOWN LAKE
PARKING
BARNS
GRAIN SILO
FARM HOUSE
OUT BUILDINGS
FARM
ARBORETUM
future expansion
MEADOW
NATIVE AMERICAN SETTLEMENT
MEADOW
RAYSTOWN LAKE
RAYSTOWN LAKE PROJECT
MASTER PLAN UPDATE
HOPEWELL:
AMERICAN HERITAGE PARK
GRAPHIC SCALE IN FEET
300 150 0 300 600 900 1200
Scale 1": 600'
September 1993

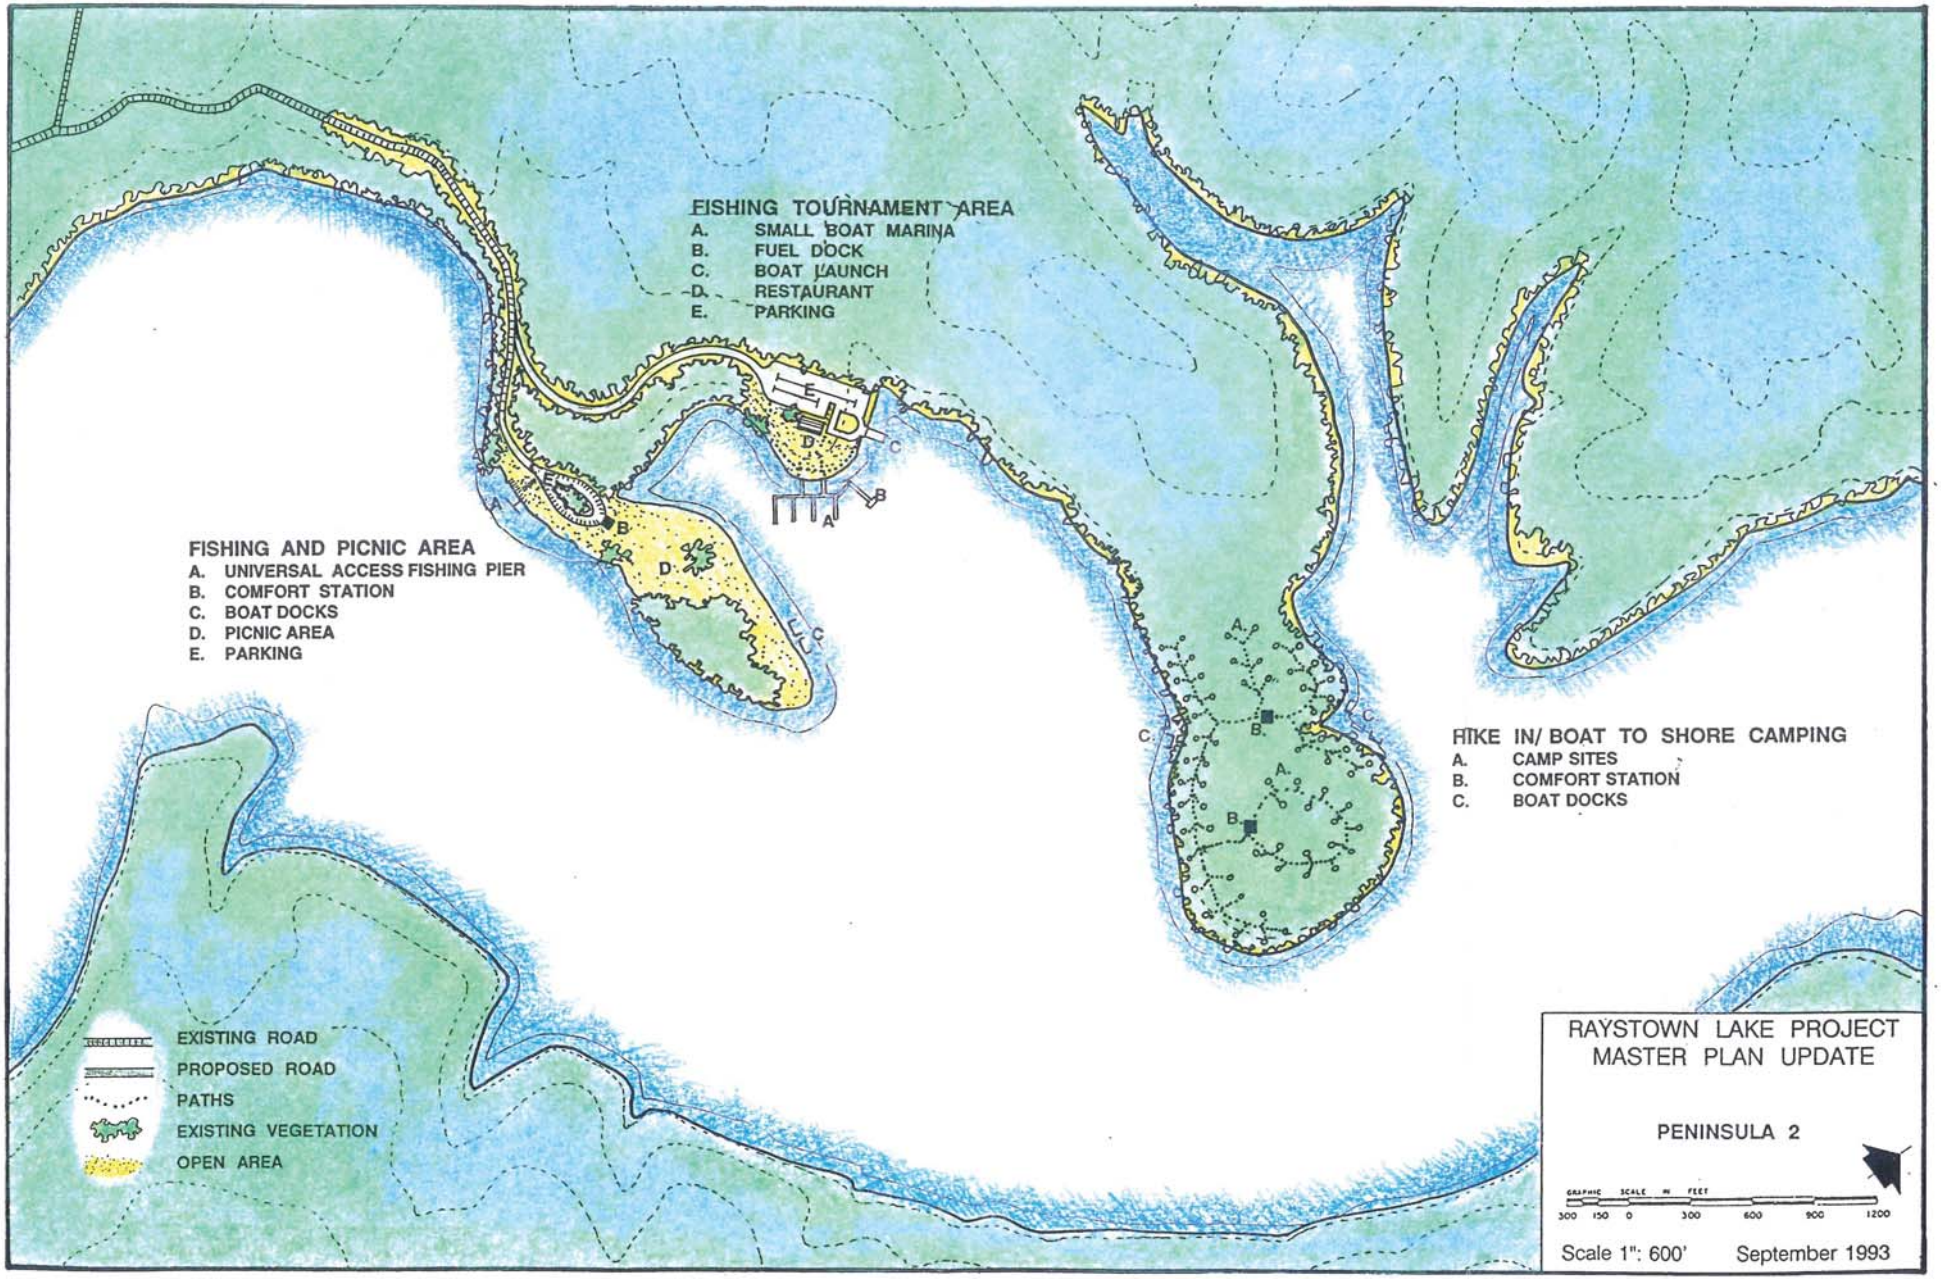
FISHING TOURNAMENT AREA
A. SMALL BOAT MARINA
B. FUEL DOCK
C. BOAT LAUNCH
D. RESTAURANT
E. PARKING
FISHING AND PICNIC AREA
A. UNIVERSAL ACCESS FISHING PIER
B. COMFORT STATION
C. BOAT DOCKS
D. PICNIC AREA
E. PARKING
HIKE IN/ BOAT TO SHORE CAMPING
A. CAMP SITES
B. COMFORT STATION
C. BOAT DOCKS
EXISTING ROAD
PROPOSED ROAD
PATHS
EXISTING VEGETATION
OPEN AREA
RAYSTOWN LAKE PROJECT
MASTER PLAN UPDATE
PENINSULA 2
GRAPHIC SCALE IN FEET
300 150 0 300 600 900 1200
Scale 1": 600'
September 1993

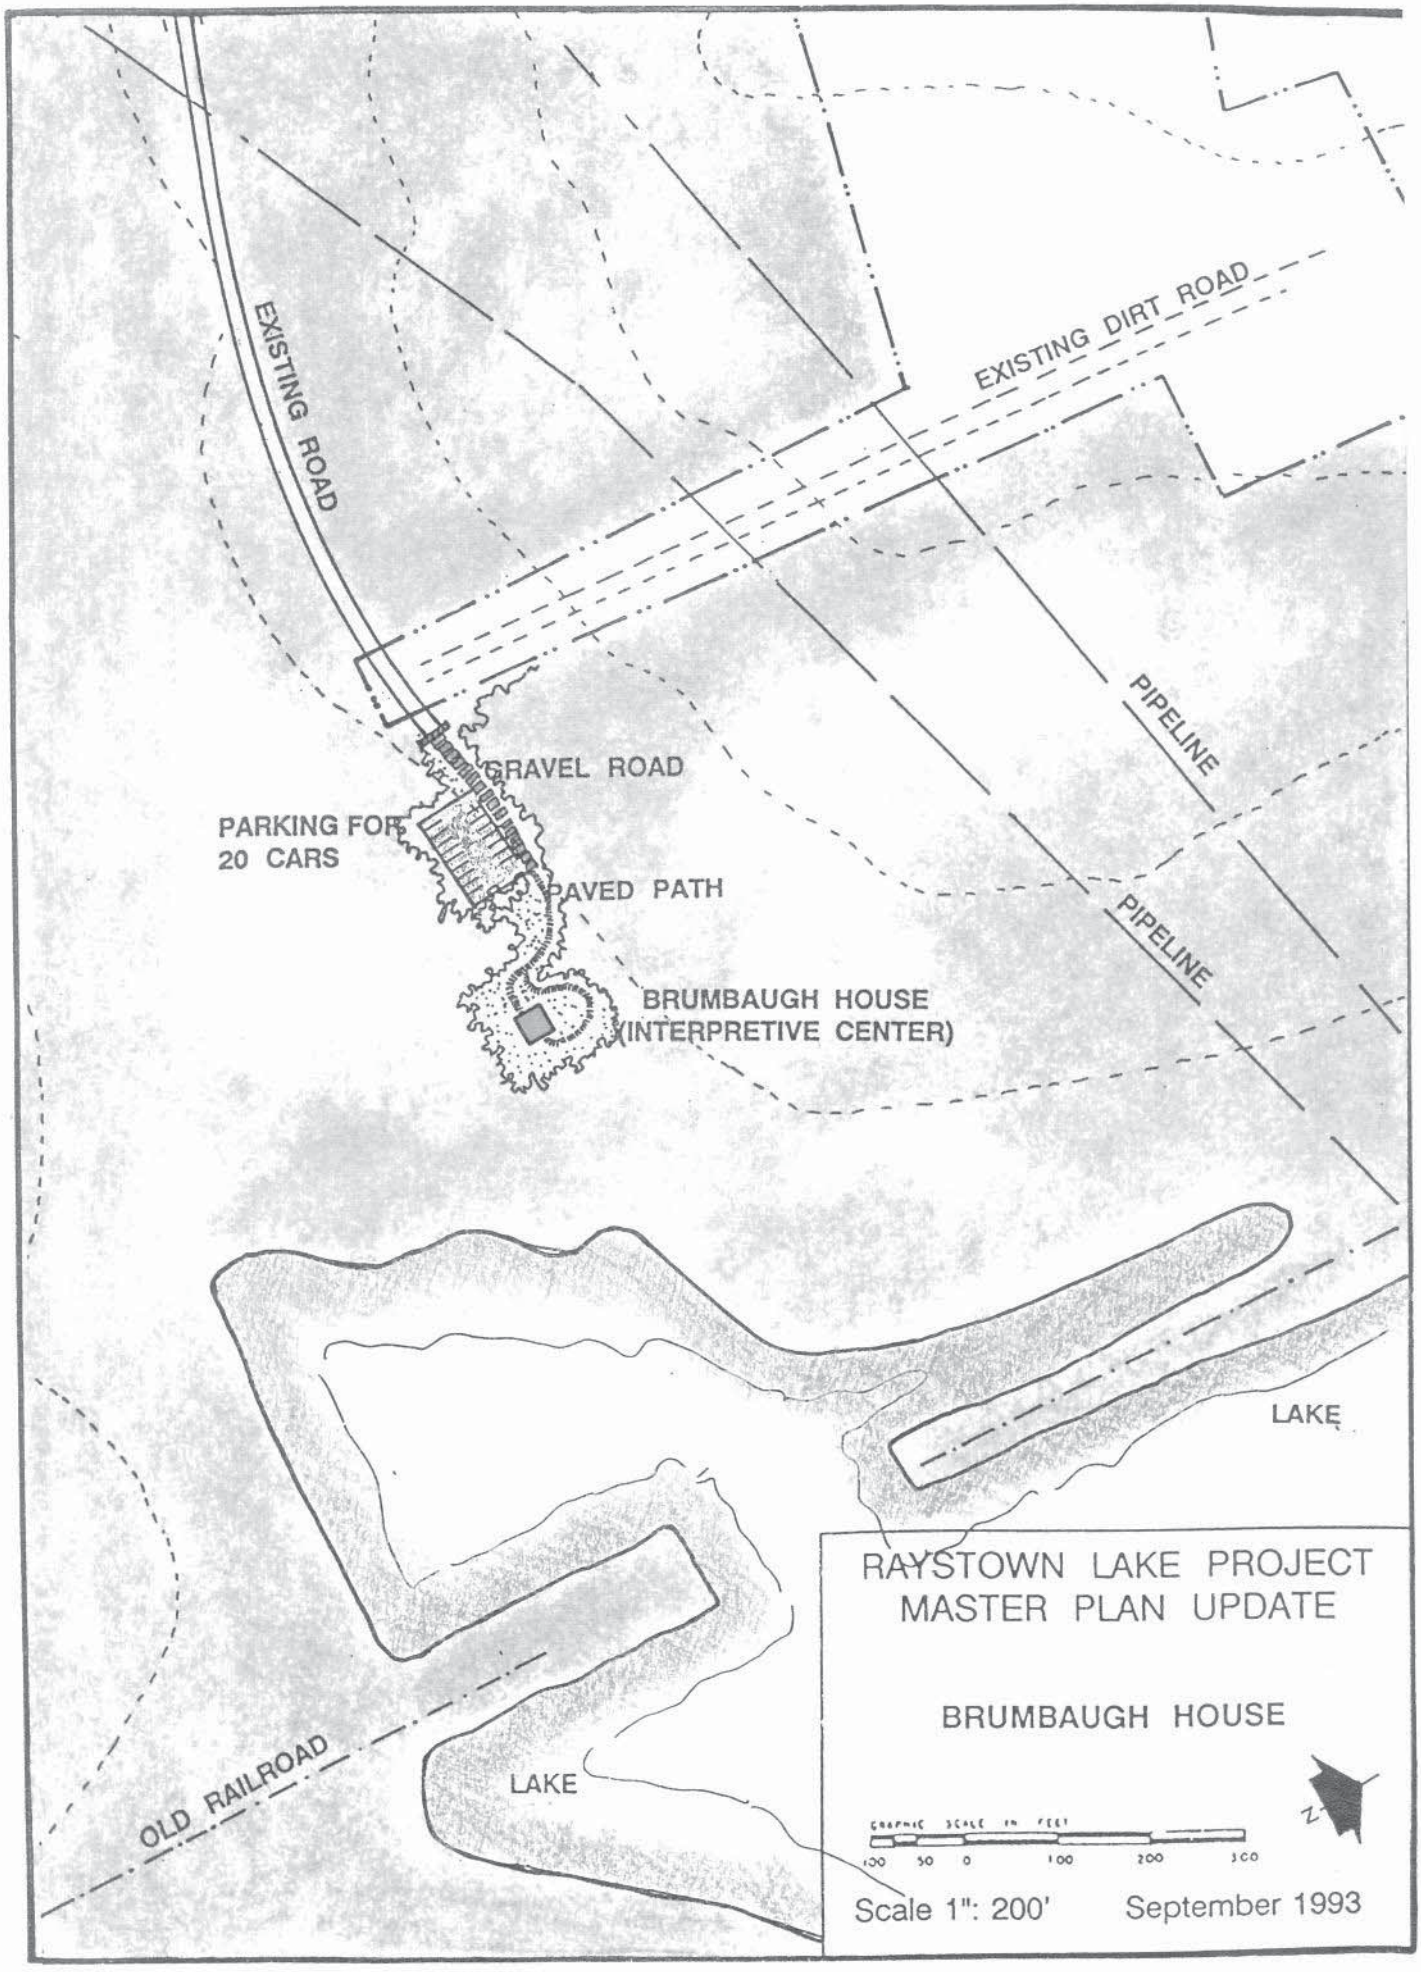
EXISTING ROAD
EXISTING DIRT ROAD
PIPELINE
PIPELINE
PIPELINE
GRAVEL ROAD
PARKING FOR
20 CARS
PAVED PATH
BRUMBAUGH HOUSE
(INTERPRETIVE CENTER)
LAKE
LAKE
OLD RAILROAD
RAYSTOWN LAKE PROJECT
MASTER PLAN UPDATE
BRUMBAUGH HOUSE
GRAPHIC SCALE IN FEET
100 50 0 100 200 300
Scale 1": 200'
September 1993

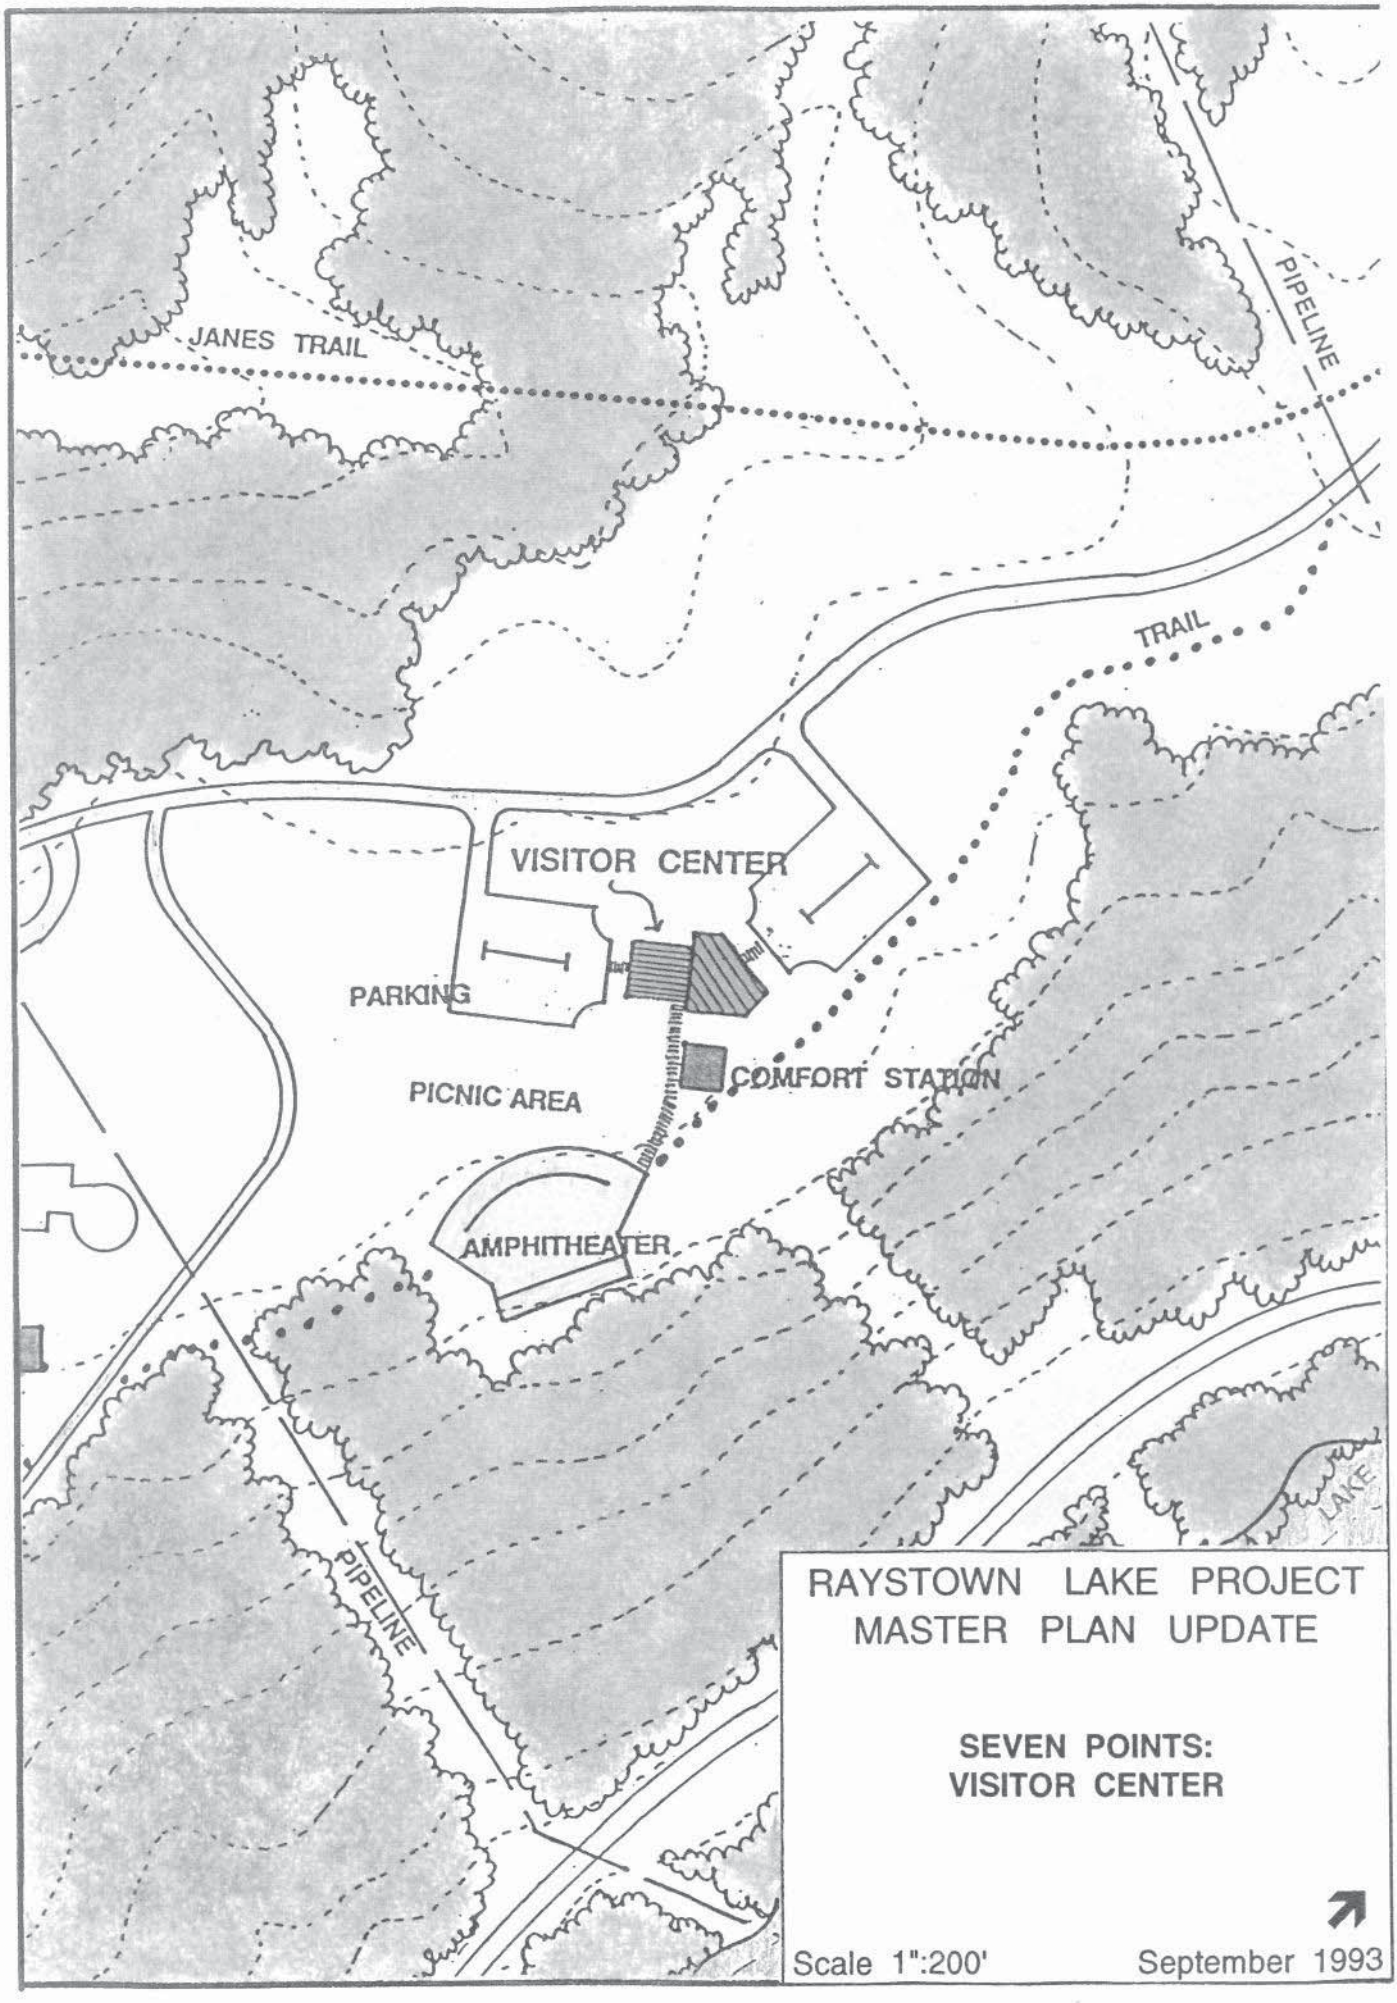

RAYSTOWN LAKE PROJECT
MASTER PLAN UPDATE

SEVEN POINTS:
VISITOR CENTER

Scale 1":200'

September 1993