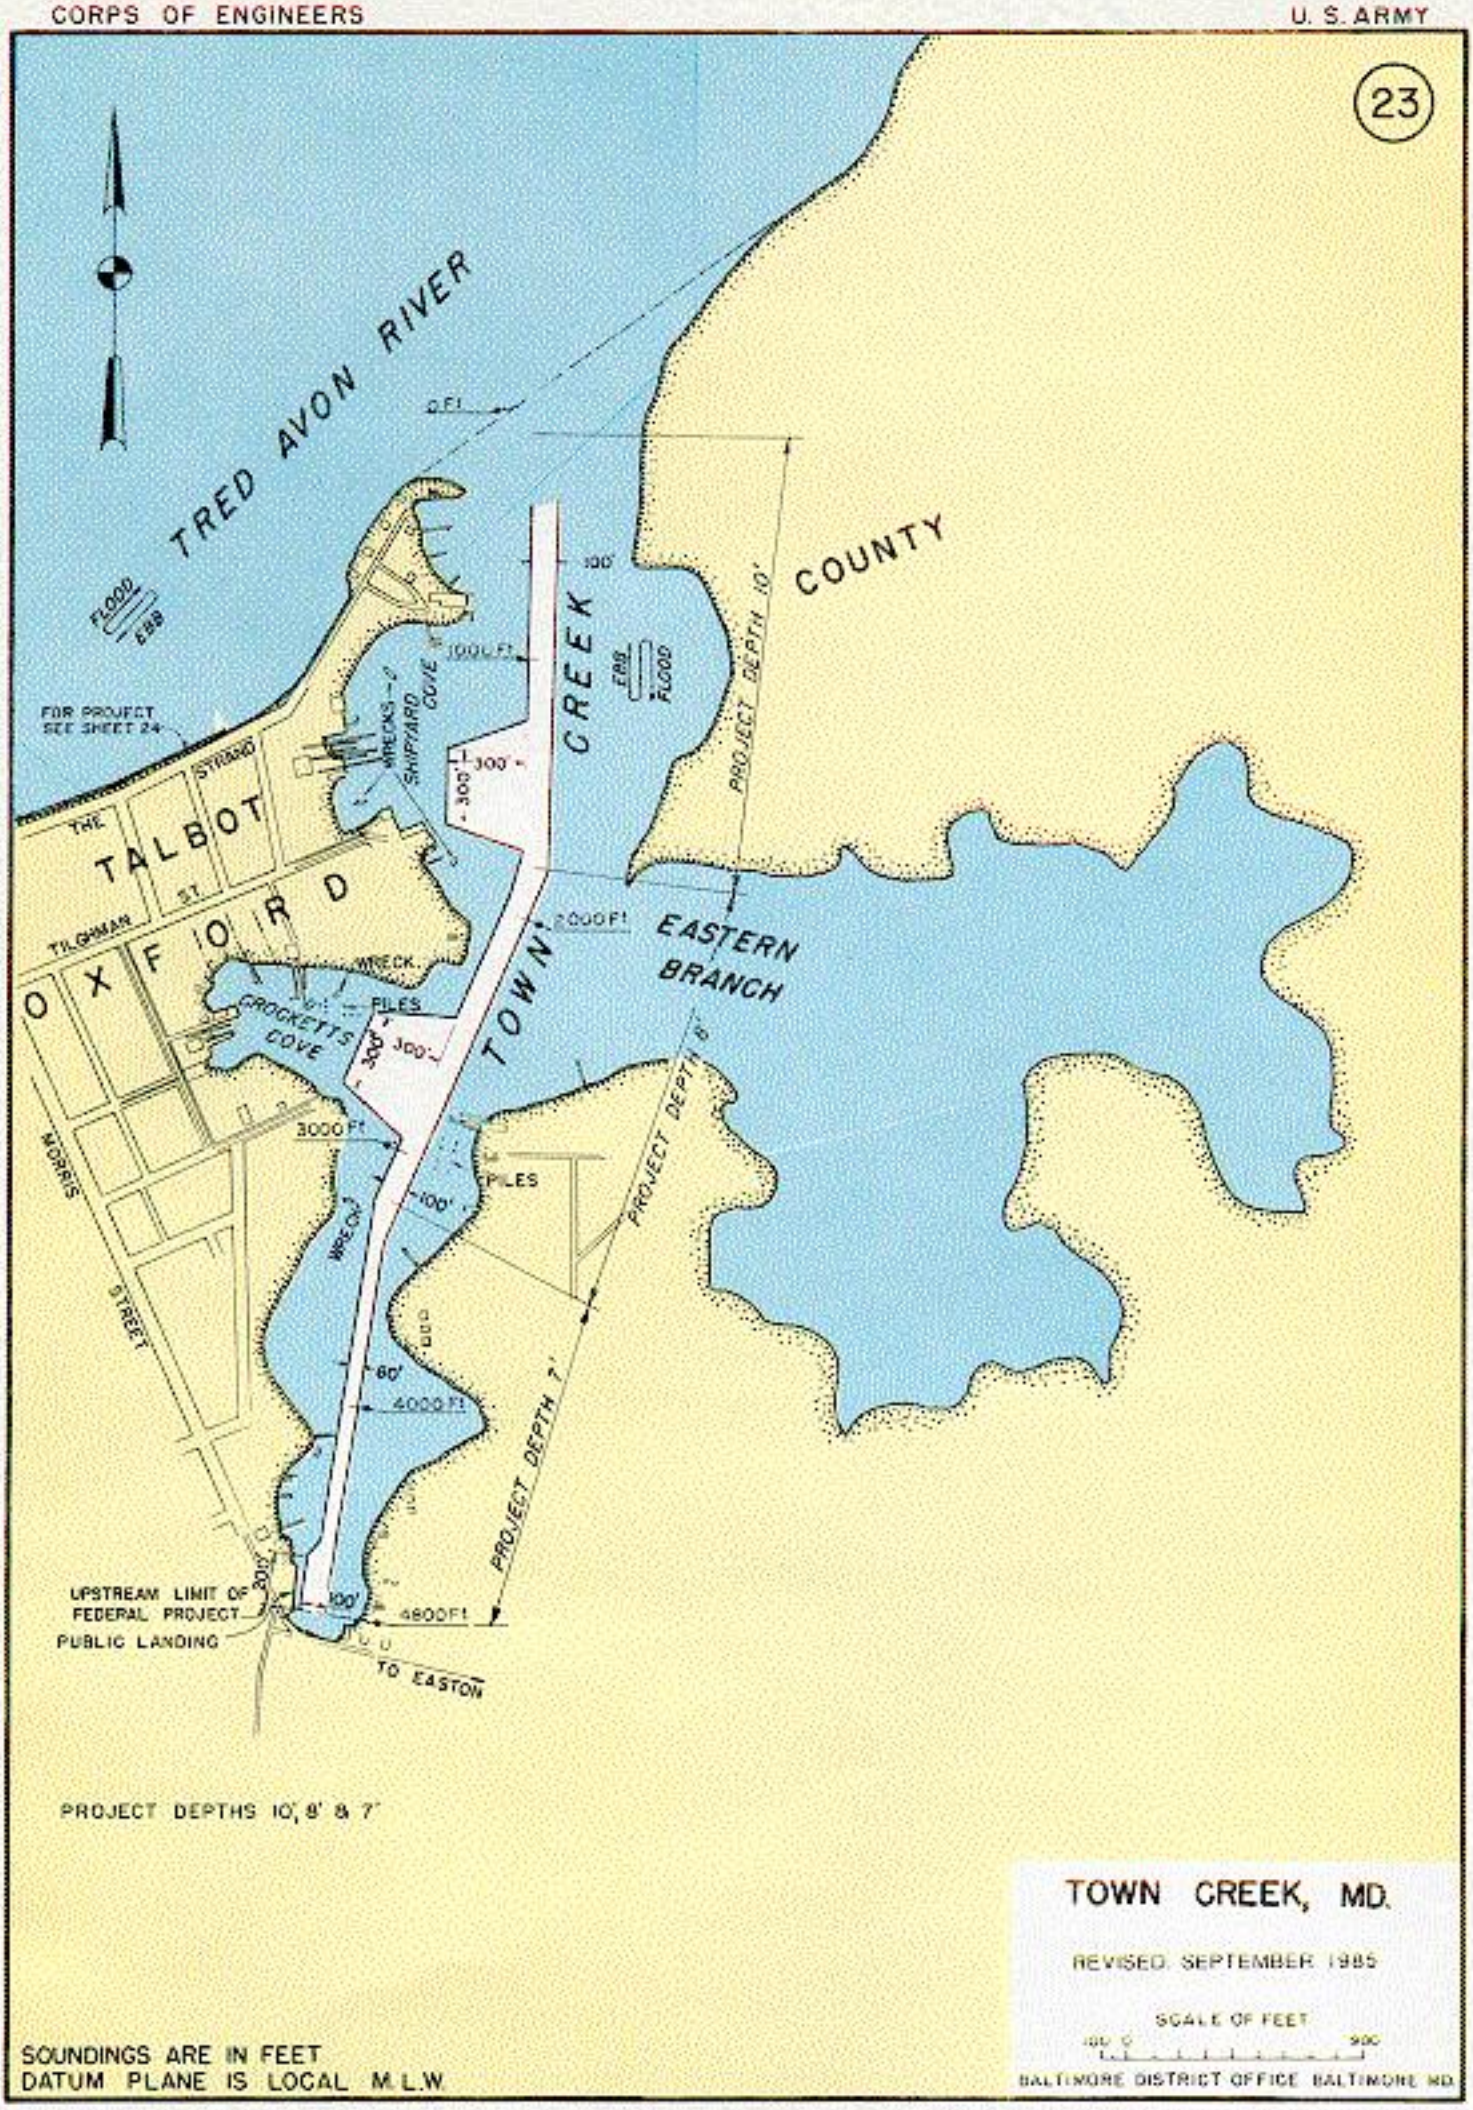
23
TRED AVON RIVER
FLOOD
EBB
0 Ft
100'
1000 Ft
WRECKS
SHIPYARD COVE
300'
300'
FOR PROJECT SEE SHEET 24
THE STRAND
TALBOT
OXFORD
TILGHMAN ST.
WRECK
PILES
CROCKETTS COVE
300'
300'
TOWN CREEK
EBB
FLOOD
COUNTY
PROJECT DEPTH 10'
2000 Ft
EASTERN BRANCH
PROJECT DEPTH 8'
3000 Ft
PILES
100'
WRECK
MORRIS STREET
60'
4000 Ft
PROJECT DEPTH 7'
UPSTREAM LIMIT OF FEDERAL PROJECT
PUBLIC LANDING
100'
4800 Ft
TO EASTON
PROJECT DEPTHS 10', 8' & 7'
TOWN CREEK, MD.
REVISED SEPTEMBER 1985
SCALE OF FEET
100 0 900
BALTIMORE DISTRICT OFFICE BALTIMORE MD.
SOUNDINGS ARE IN FEET
DATUM PLANE IS LOCAL M.L.W.