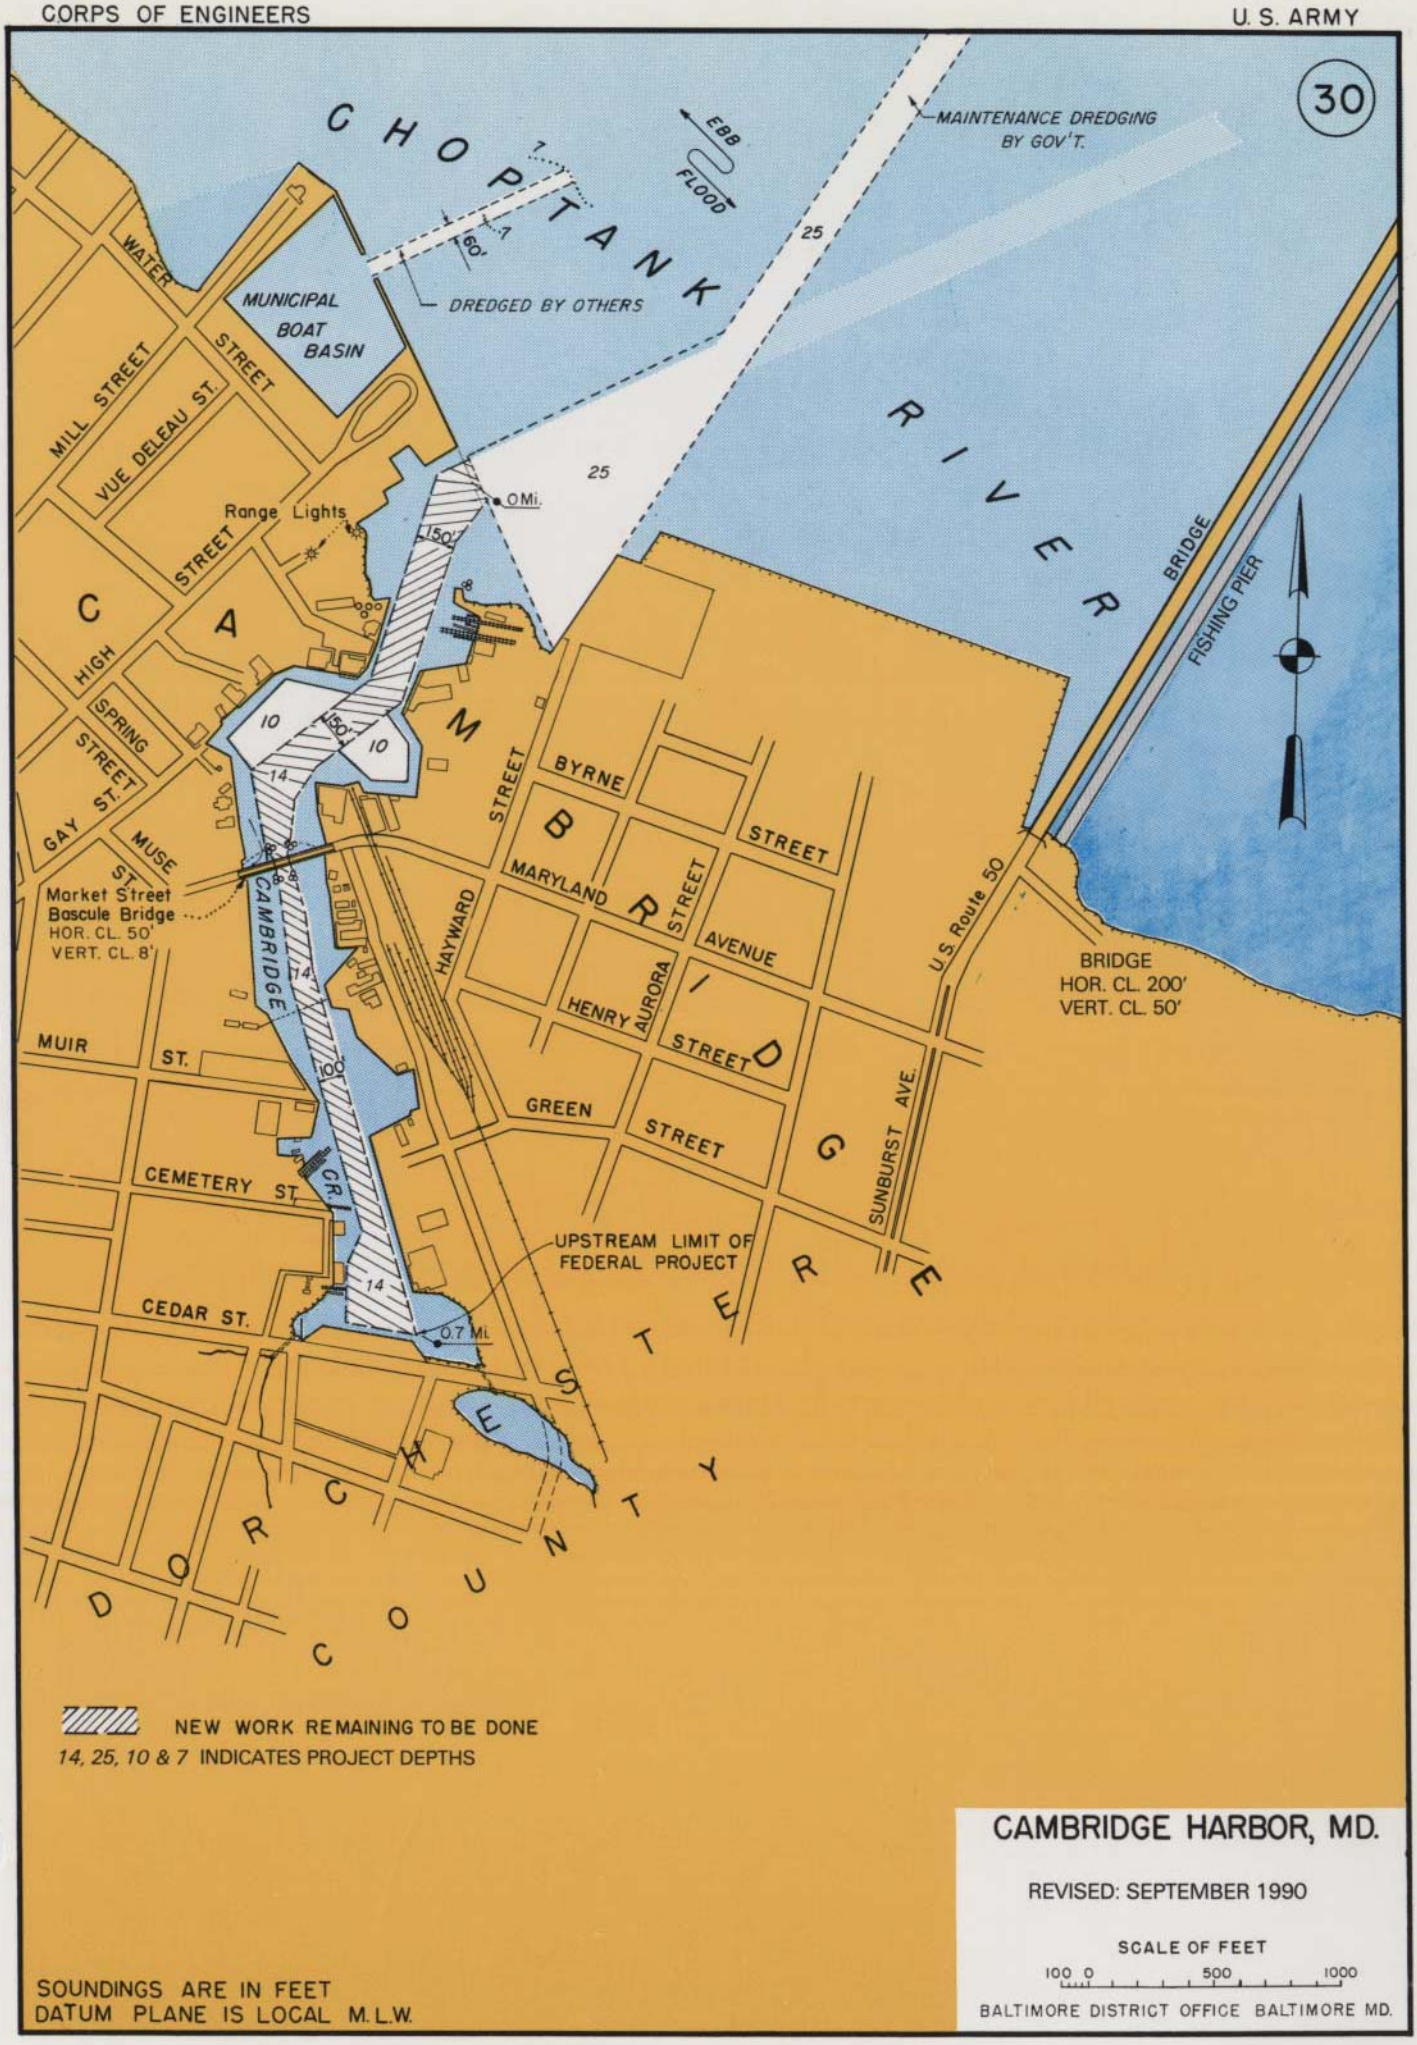
30
CHOPTANK RIVER
EBB
FLOOD
MAINTENANCE DREDGING BY GOV'T.
DREDGED BY OTHERS
MUNICIPAL BOAT BASIN
WATER STREET
MILL STREET
VUE DELEAU ST.
HIGH STREET
SPRING STREET
GAY ST.
MUSE ST.
Range Lights
0 Mi.
CAMBRIDGE
Market Street Bascule Bridge
HOR. CL. 50'
VERT. CL. 8'
CAMBRIDGE CR.
HAYWARD STREET
BYRNE STREET
MARYLAND AVENUE
AURORA STREET
HENRY STREET
GREEN STREET
SUNBURST AVE.
U.S. Route 50
BRIDGE
FISHING PIER
BRIDGE
HOR. CL. 200'
VERT. CL. 50'
MUIR ST.
CEMETERY ST.
CEDAR ST.
UPSTREAM LIMIT OF FEDERAL PROJECT
0.7 Mi.
DORCHESTER COUNTY
NEW WORK REMAINING TO BE DONE
14, 25, 10 & 7 INDICATES PROJECT DEPTHS
SOUNDINGS ARE IN FEET
DATUM PLANE IS LOCAL M.L.W.
CAMBRIDGE HARBOR, MD.
REVISED: SEPTEMBER 1990
SCALE OF FEET
100 0 500 1000
BALTIMORE DISTRICT OFFICE BALTIMORE MD.