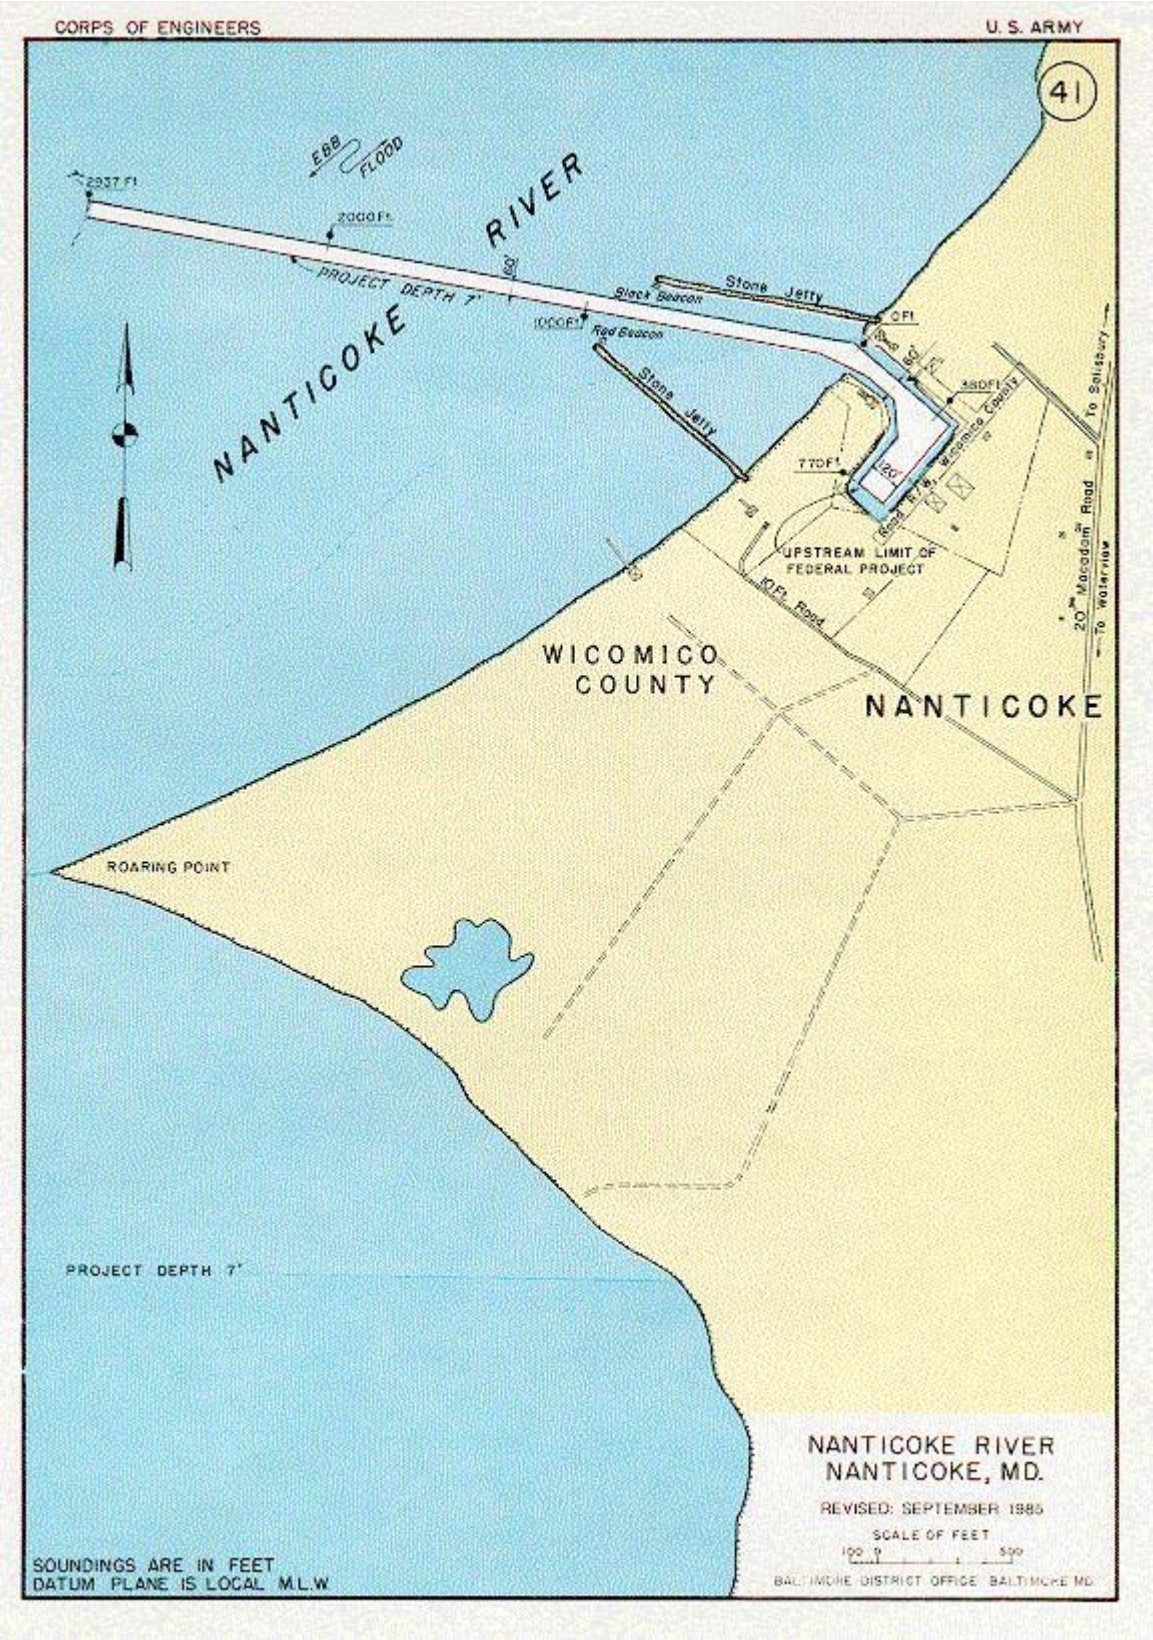
CORPS OF ENGINEERS
U. S. ARMY
41
EBB
FLOOD
2937 Ft
2000 Ft
NANTICOKE RIVER
PROJECT DEPTH 7'
Black Beacon
Stone Jetty
0 Ft
1000 Ft
Red Beacon
Stone Jetty
480 Ft
770 Ft
UPSTREAM LIMIT OF FEDERAL PROJECT
10 Ft. Road
To Salisbury
20' Macadam Road
To Waterview
WICOMICO COUNTY
NANTICOKE
ROARING POINT
PROJECT DEPTH 7'
NANTICOKE RIVER
NANTICOKE, MD.
REVISED: SEPTEMBER 1985
SCALE OF FEET
100
500
BALTIMORE DISTRICT OFFICE BALTIMORE MD.
SOUNDINGS ARE IN FEET
DATUM PLANE IS LOCAL M.L.W.