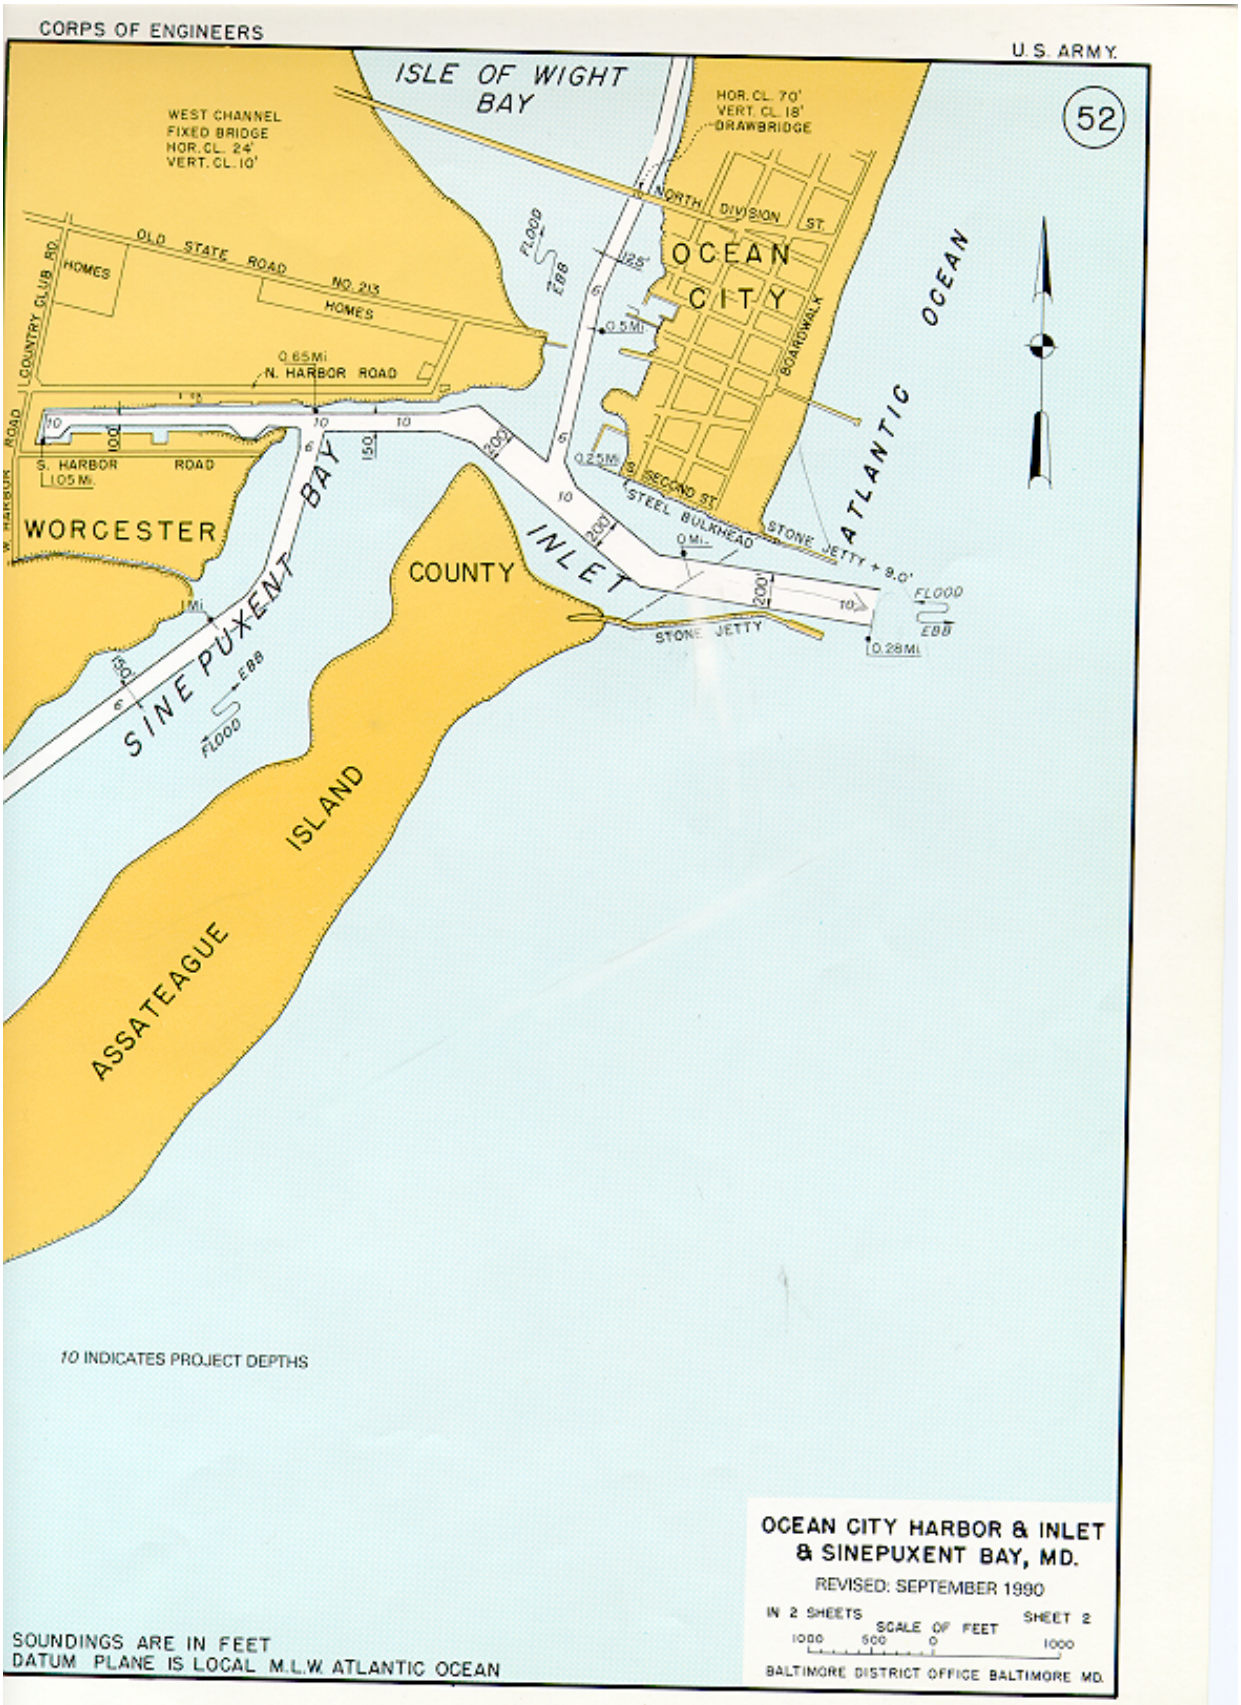
CORPS OF ENGINEERS
U.S. ARMY
52
ISLE OF WIGHT BAY
WEST CHANNEL
FIXED BRIDGE
HOR. CL. 24'
VERT. CL. 10'
HOR. CL. 70'
VERT. CL. 18'
DRAWBRIDGE
NORTH DIVISION ST.
OLD STATE ROAD NO. 213
HOMES
HOMES
COUNTRY CLUB RD.
OCEAN CITY
BOARDWALK
ATLANTIC OCEAN
FLOOD
EBB
125'
0.5Mi
0.65Mi
N. HARBOR ROAD
S. HARBOR ROAD
1.05 Mi.
0.25Mi
SECOND ST.
STEEL BULKHEAD
STONE JETTY + 9.0'
0 Mi.
WORCESTER
COUNTY
INLET
SINEPUXENT BAY
1Mi
STONE JETTY
0.28Mi
ASSATEAGUE ISLAND
10 INDICATES PROJECT DEPTHS
OCEAN CITY HARBOR & INLET
& SINEPUXENT BAY, MD.
REVISED: SEPTEMBER 1990
IN 2 SHEETS
SHEET 2
SCALE OF FEET
1000 500 0 1000
BALTIMORE DISTRICT OFFICE BALTIMORE MD.
SOUNDINGS ARE IN FEET
DATUM PLANE IS LOCAL M.L.W. ATLANTIC OCEAN

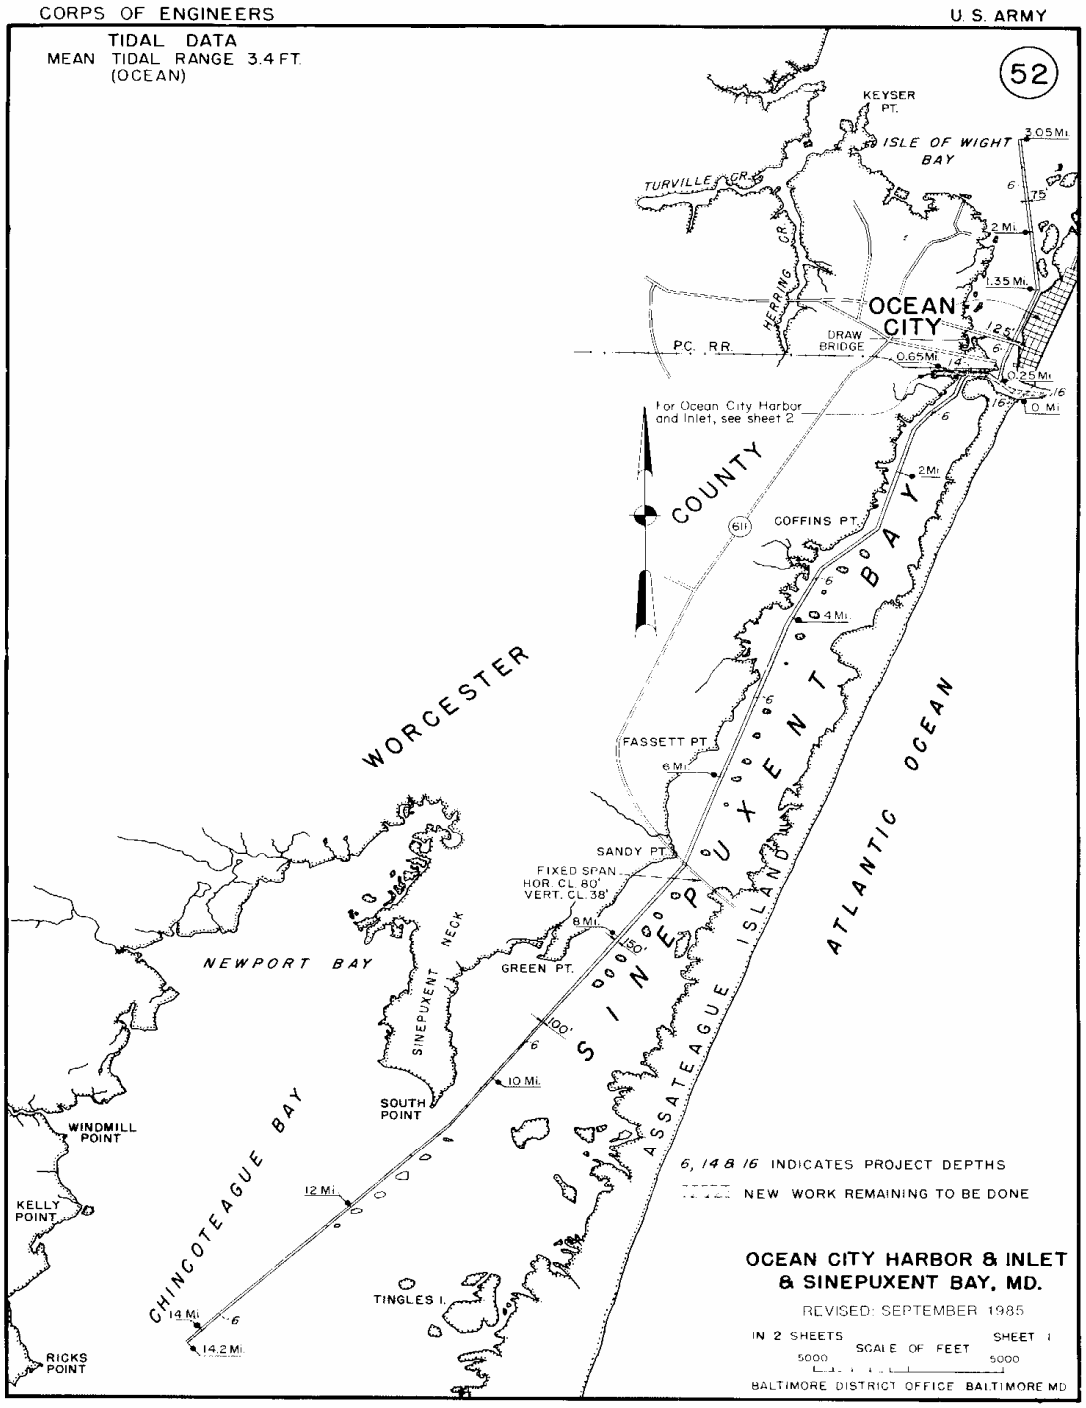
CORPS OF ENGINEERS
U. S. ARMY
TIDAL DATA
MEAN TIDAL RANGE 3.4 FT.
(OCEAN)
52
KEYSER PT.
ISLE OF WIGHT BAY
3.05 Mi.
TURVILLE CR.
HERRING CR.
2 Mi.
1.35 Mi.
OCEAN CITY
DRAW BRIDGE
P.C. R.R.
0.65 Mi.
0.25 Mi.
0 Mi.
For Ocean City Harbor and Inlet, see sheet 2
COUNTY
WORCESTER
611
COFFINS PT.
2 Mi.
0.4 Mi.
SINEPUXENT BAY
FASSETT PT.
6 Mi.
SANDY PT.
FIXED SPAN
HOR. CL. 80'
VERT. CL. 38'
8 Mi.
GREEN PT.
NEWPORT BAY
SINEPUXENT NECK
ASSATEAGUE ISLAND
ATLANTIC OCEAN
10 Mi.
SOUTH POINT
WINDMILL POINT
CHINCOTEAGUE BAY
KELLY POINT
12 Mi.
TINGLES I.
14 Mi.
14.2 Mi.
RICKS POINT
6, 14 & 16 INDICATES PROJECT DEPTHS
NEW WORK REMAINING TO BE DONE
OCEAN CITY HARBOR & INLET
& SINEPUXENT BAY, MD.
REVISED: SEPTEMBER 1985
IN 2 SHEETS
SHEET 1
SCALE OF FEET
5000
5000
BALTIMORE DISTRICT OFFICE BALTIMORE MD