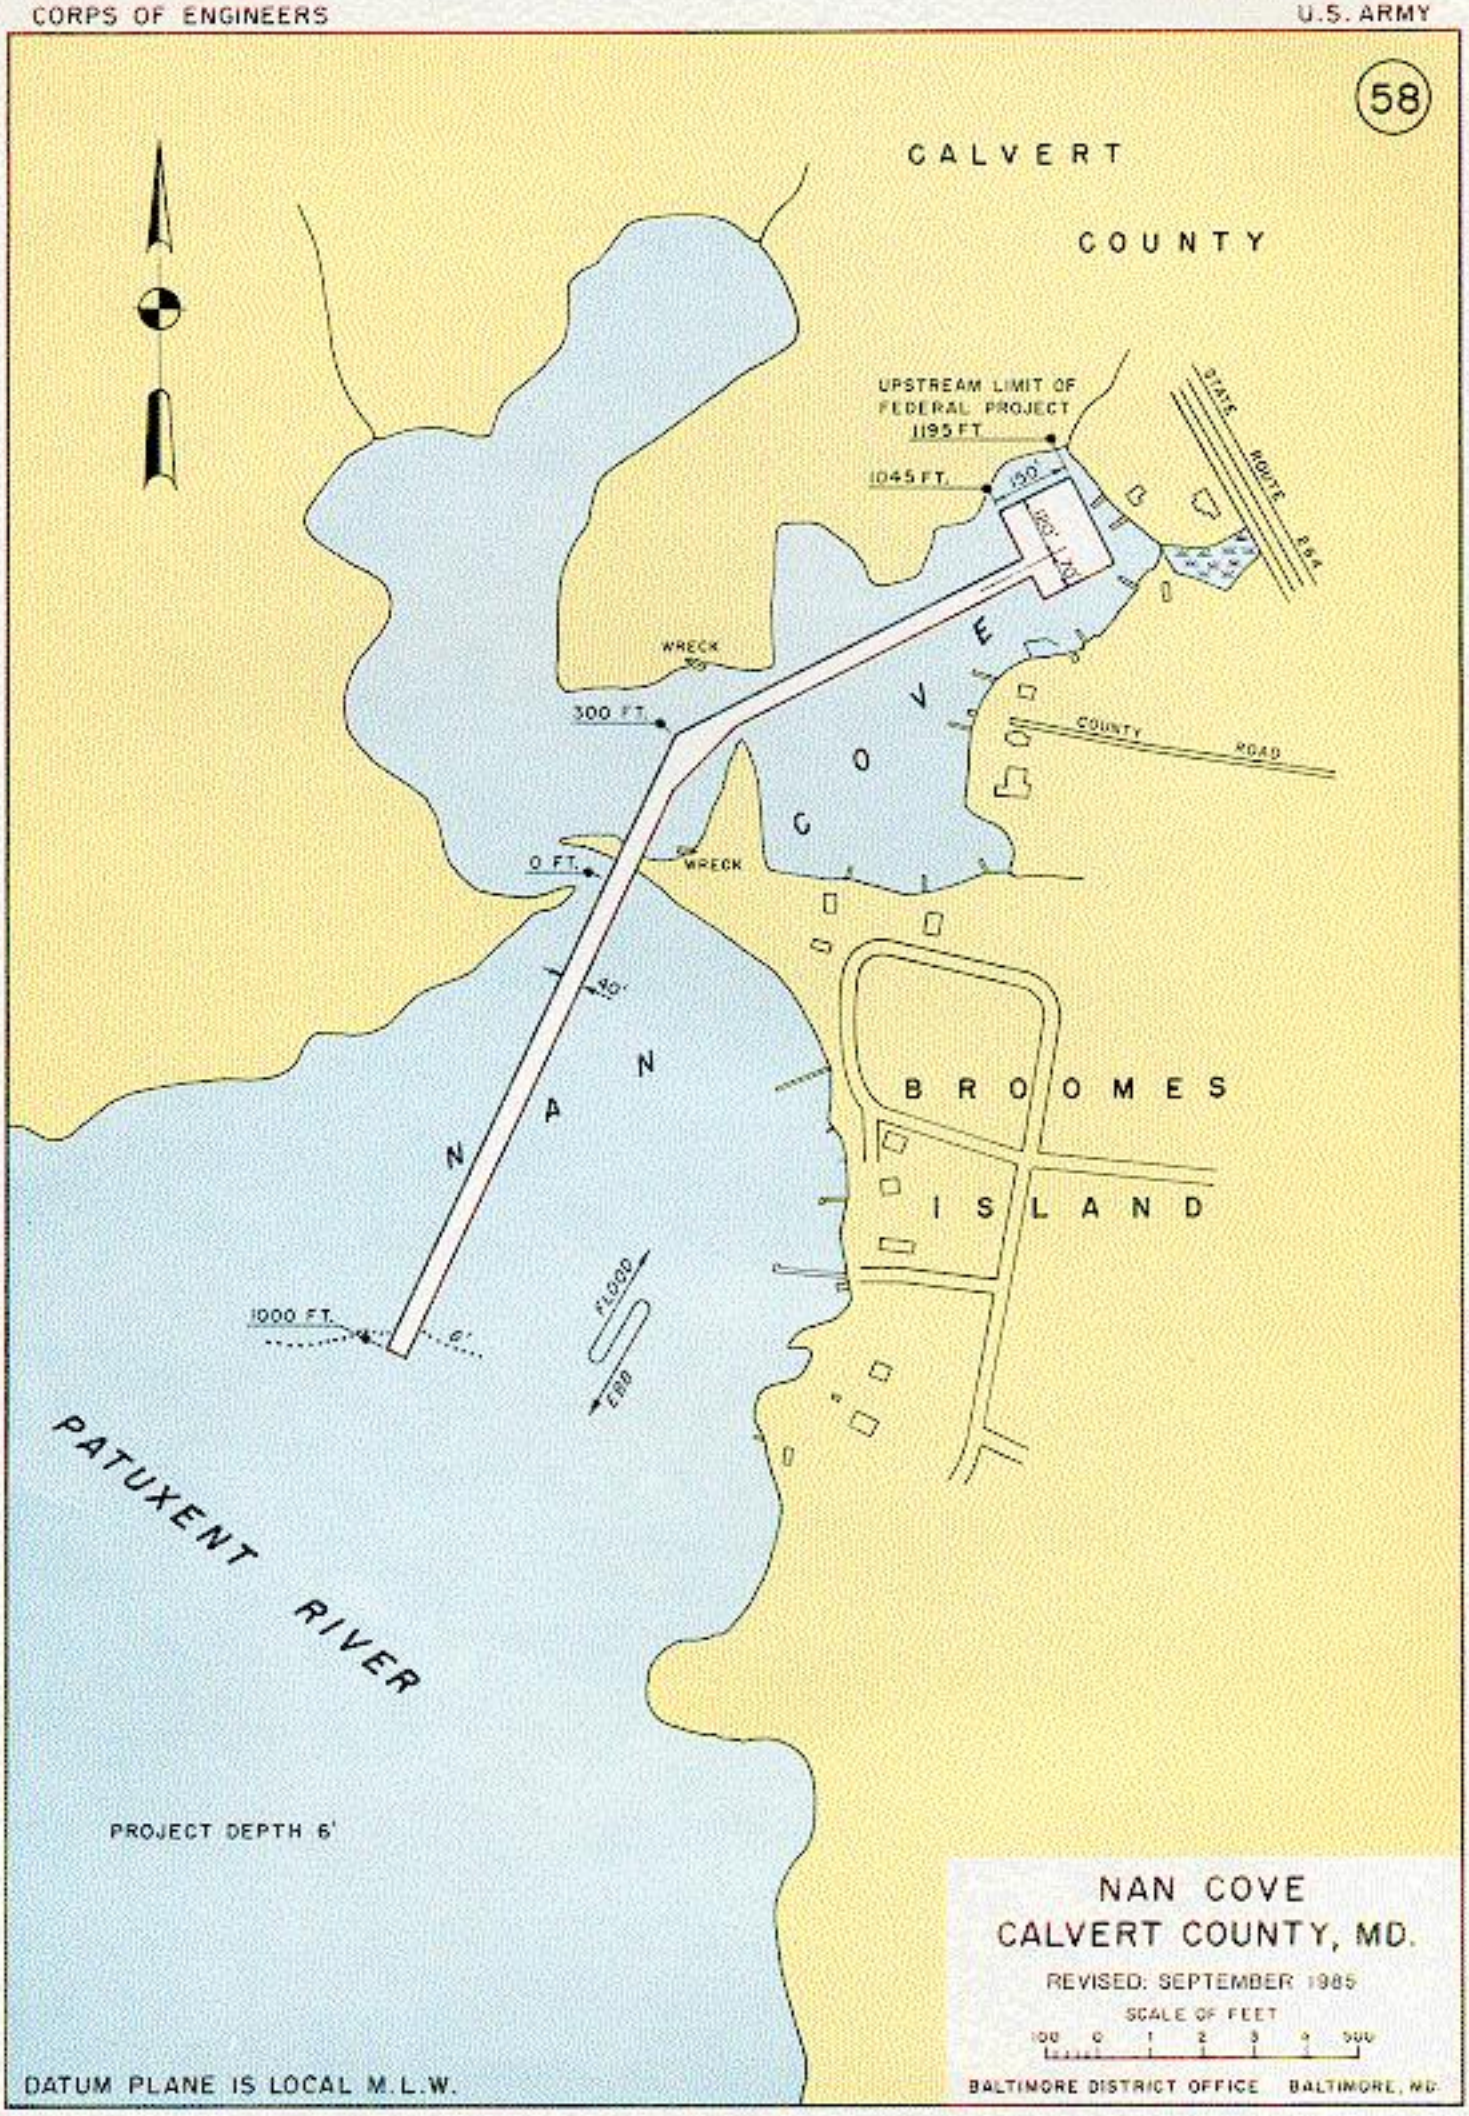
58
CALVERT
COUNTY
UPSTREAM LIMIT OF
FEDERAL PROJECT
1195 FT.
1045 FT.
150'
150' x 70'
STATE ROUTE 264
WRECK
300 FT.
COUNTY ROAD
NAN COVE
0 FT.
WRECK
40'
BROOMES
ISLAND
FLOOD
1000 FT.
6'
PATUXENT RIVER
PROJECT DEPTH 6'
DATUM PLANE IS LOCAL M.L.W.
NAN COVE
CALVERT COUNTY, MD.
REVISED: SEPTEMBER 1985
SCALE OF FEET
100 0 1 2 3 4 500
BALTIMORE DISTRICT OFFICE BALTIMORE, MD.