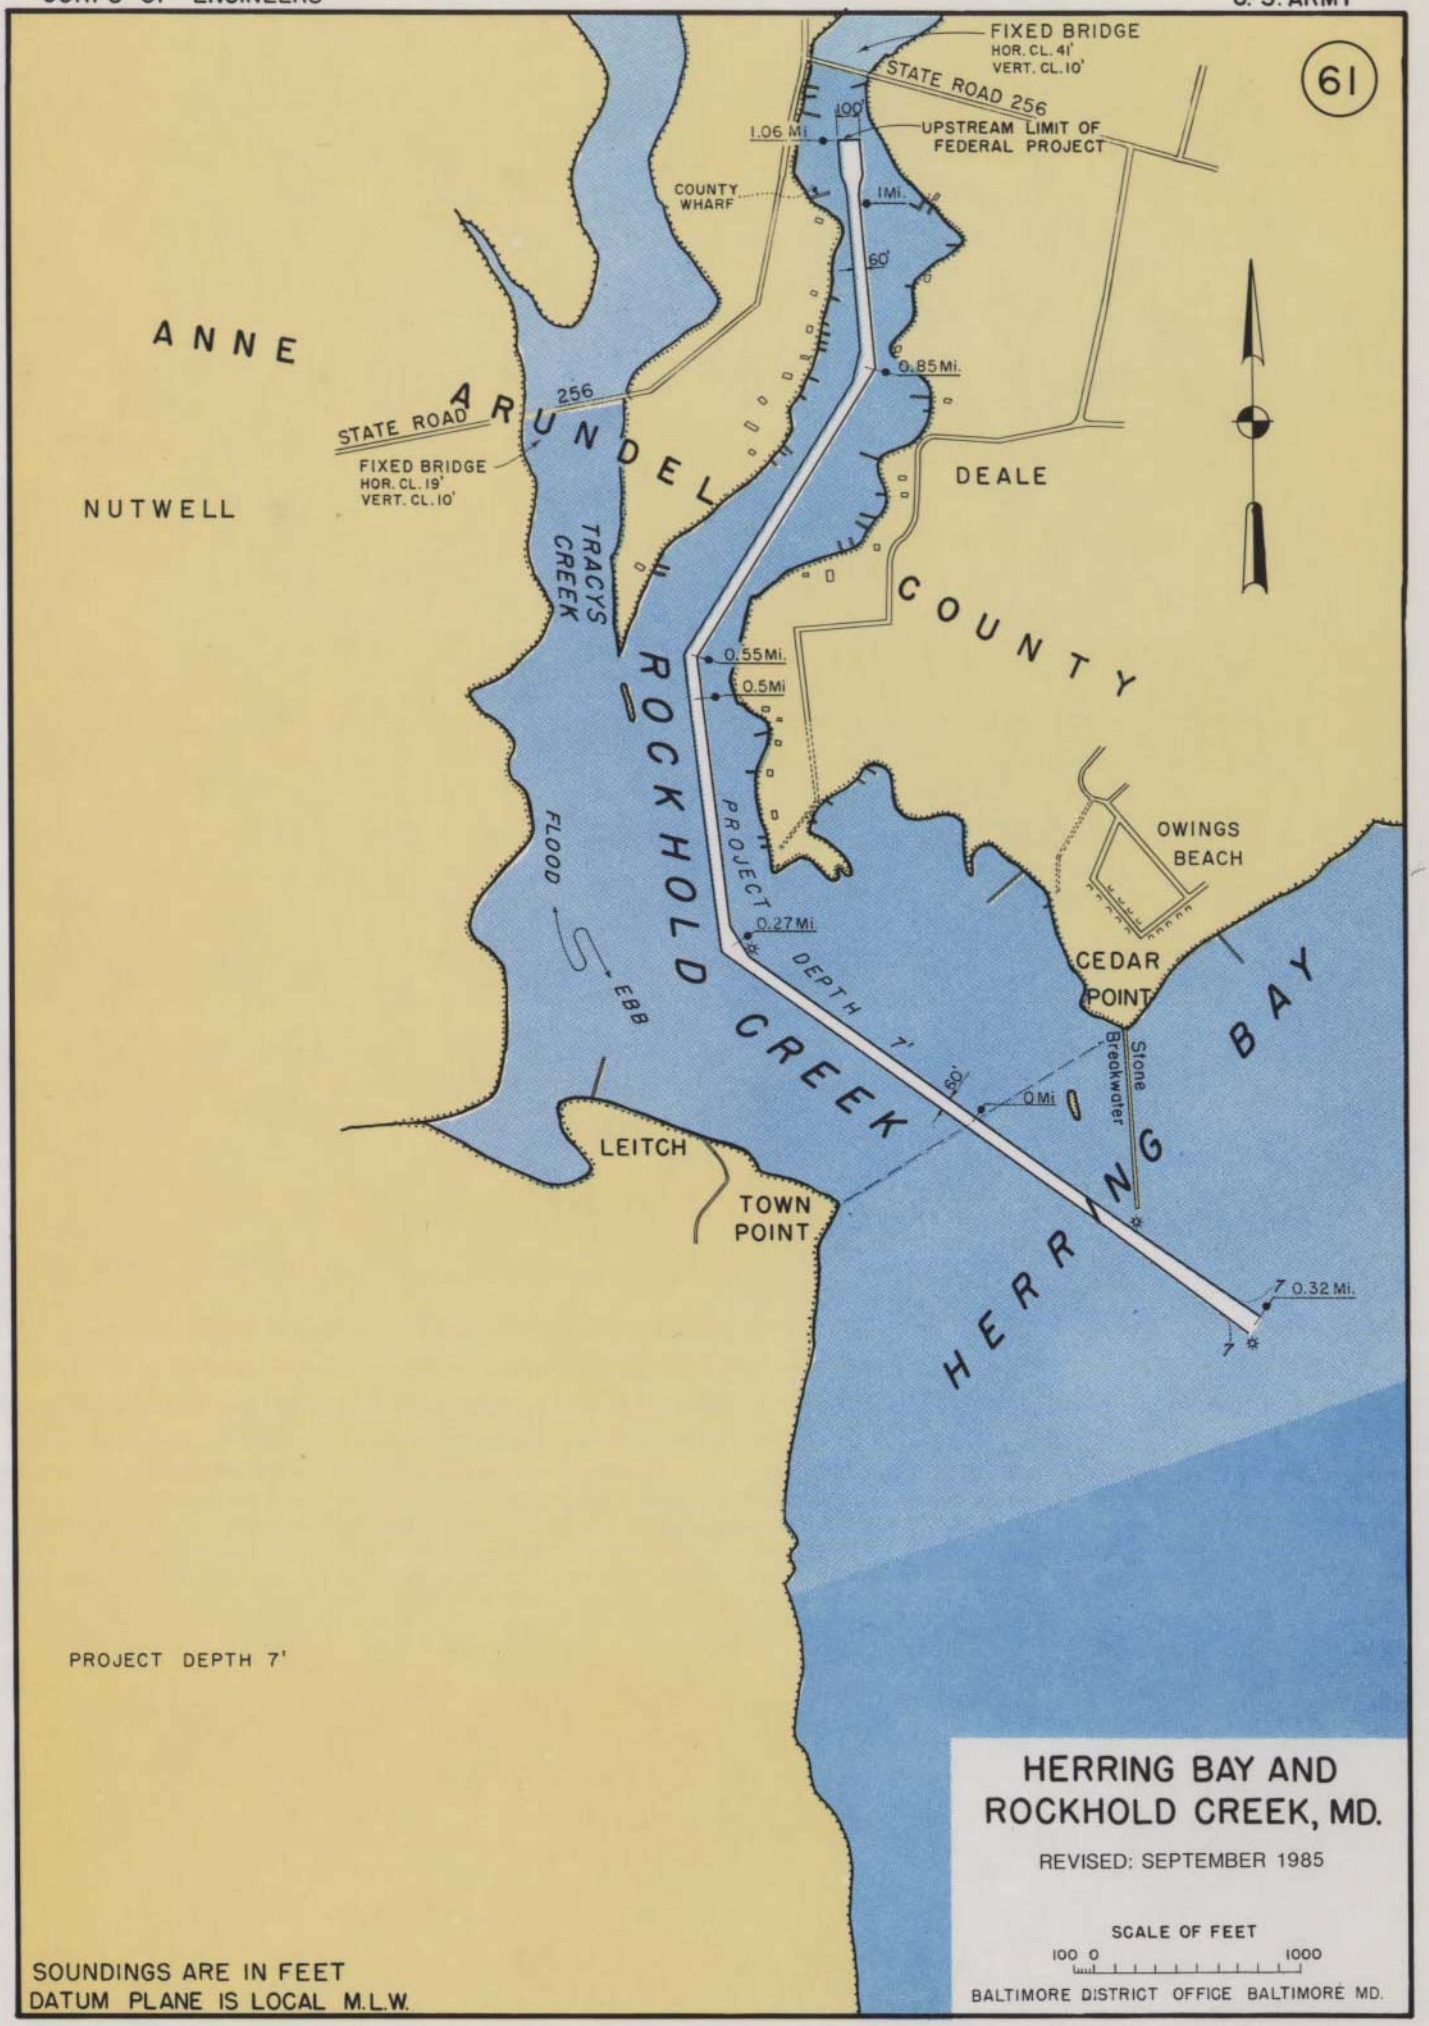
61
FIXED BRIDGE
HOR. CL. 41'
VERT. CL. 10'
STATE ROAD 256
UPSTREAM LIMIT OF
FEDERAL PROJECT
100'
1.06 Mi
COUNTY
WHARF
1 Mi.
60'
0.85 Mi.
ANNE
ARUNDEL
COUNTY
STATE ROAD 256
FIXED BRIDGE
HOR. CL. 19'
VERT. CL. 10'
NUTWELL
DEALE
TRACYS
CREEK
0.55 Mi.
0.5 Mi
ROCKHOLD CREEK
PROJECT DEPTH 7'
FLOOD
EBB
OWINGS
BEACH
0.27 Mi.
CEDAR
POINT
HERRING BAY
Stone
Breakwater
80'
0 Mi
LEITCH
TOWN
POINT
0.32 Mi.
PROJECT DEPTH 7'
SOUNDINGS ARE IN FEET
DATUM PLANE IS LOCAL M.L.W.
HERRING BAY AND
ROCKHOLD CREEK, MD.
REVISED: SEPTEMBER 1985
SCALE OF FEET
100 0 1000
BALTIMORE DISTRICT OFFICE BALTIMORE MD.