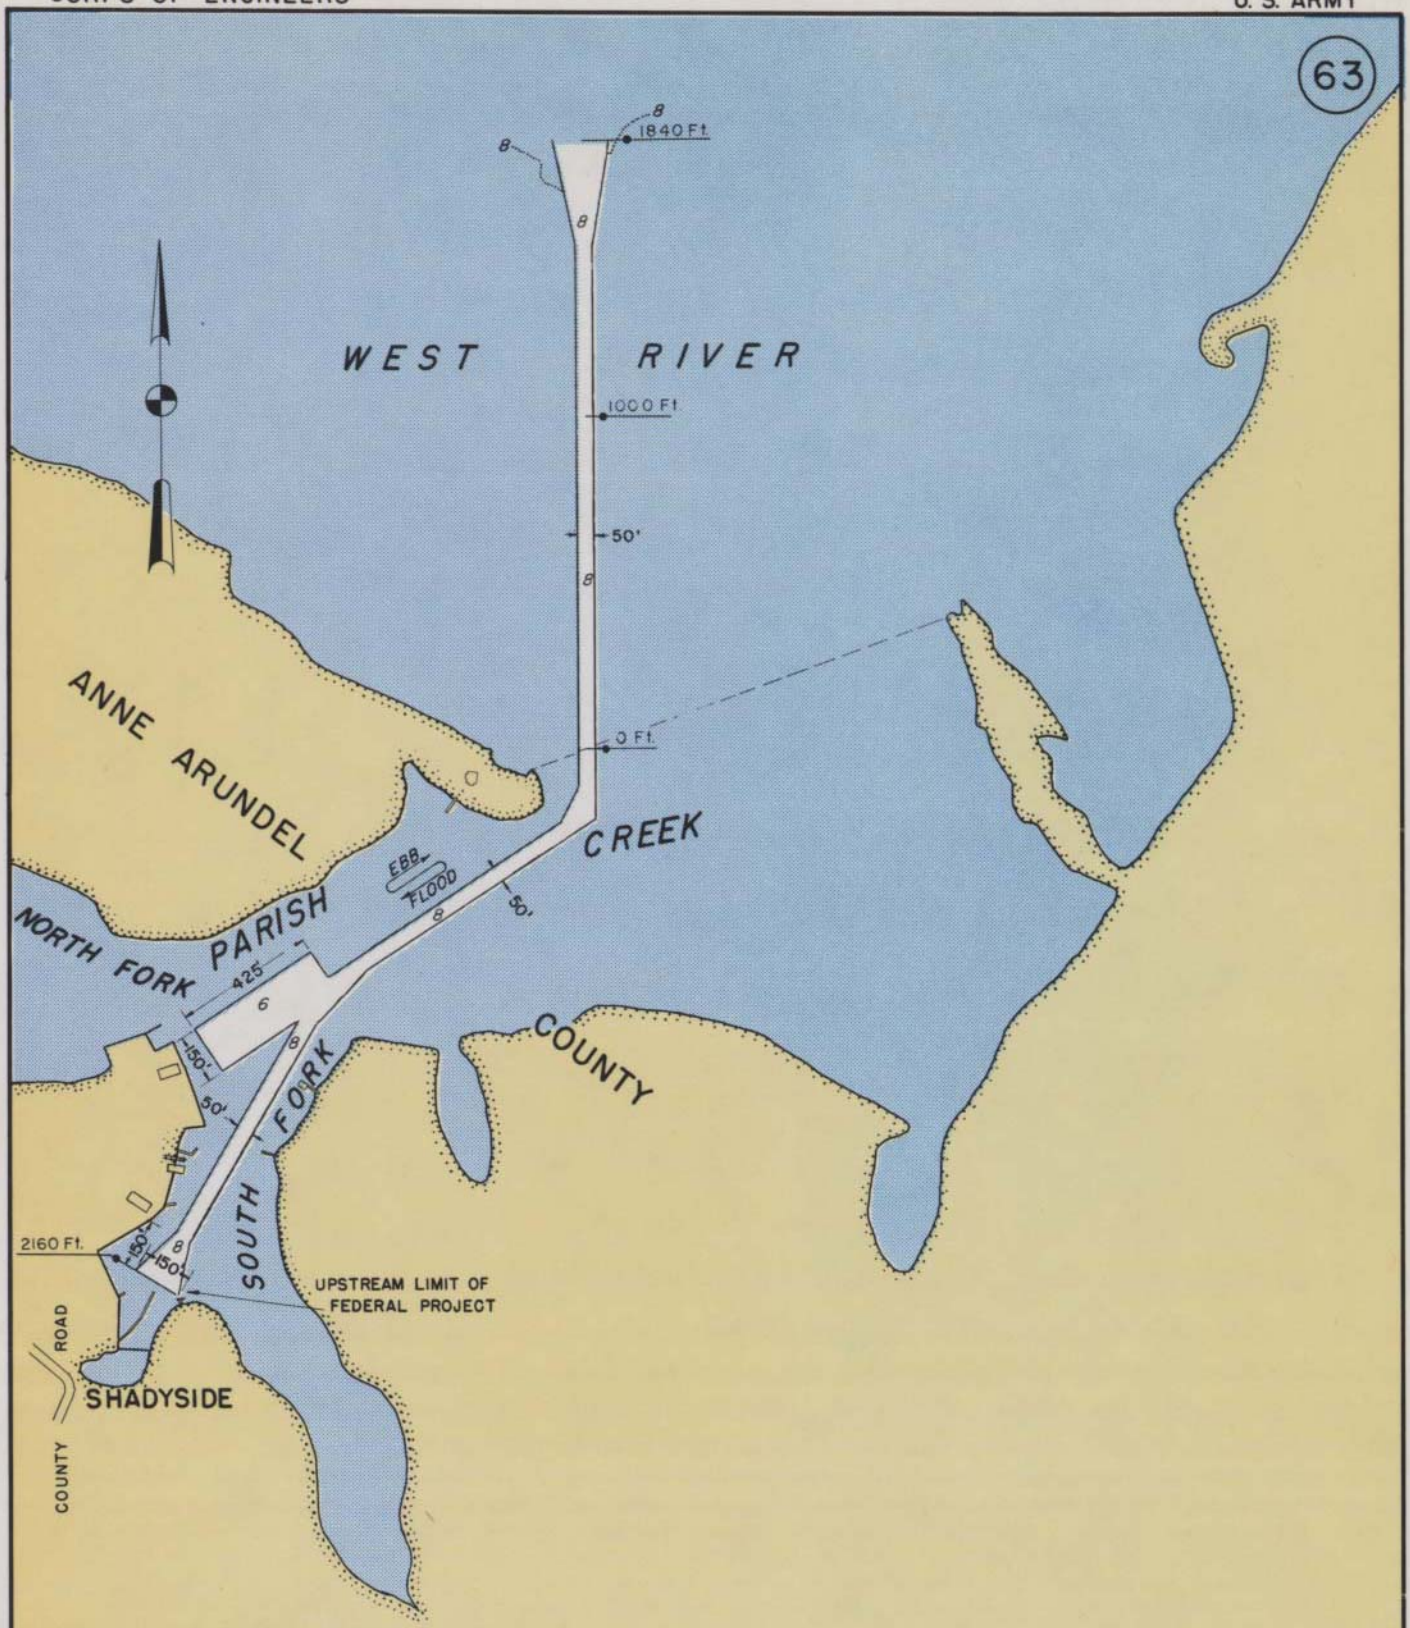

PARISH CREEK, MD.

REVISED: SEPTEMBER 1985

SCALE OF FEET
100 0 500

BALTIMORE DISTRICT OFFICE BALTIMORE MD.

SOUNDINGS ARE IN FEET
DATUM PLANE IS LOCAL M.L.W.