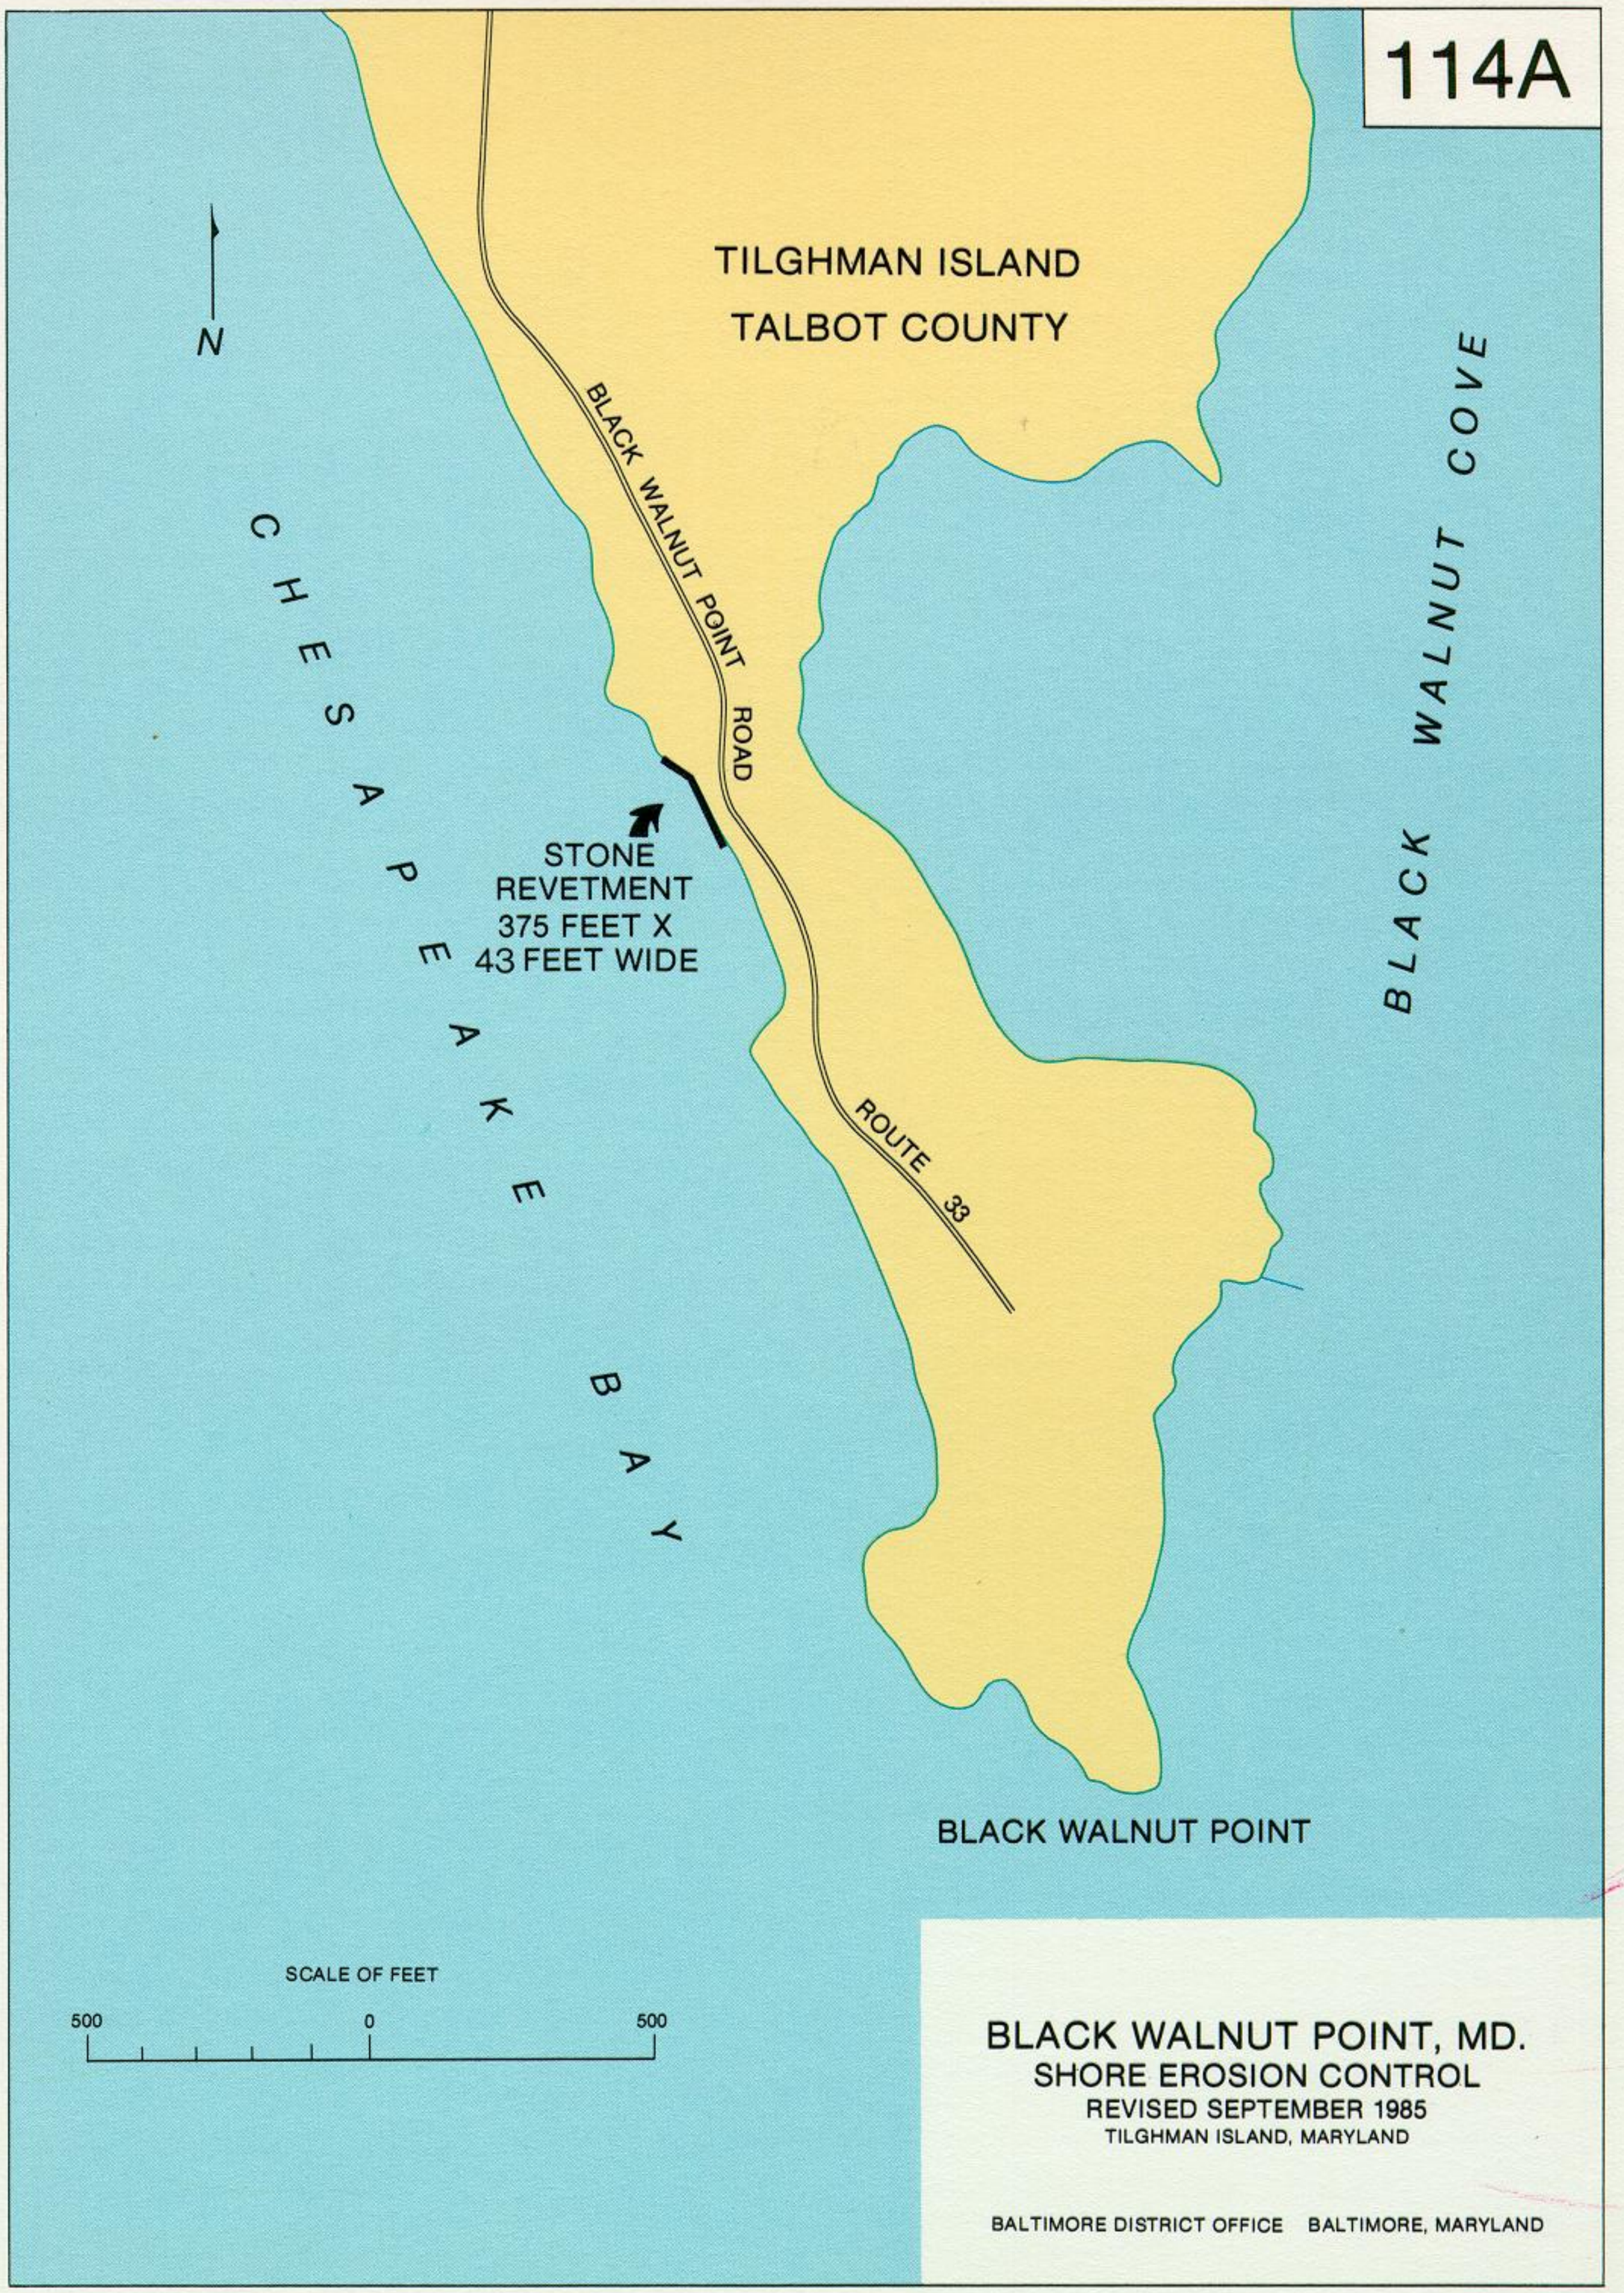

BLACK WALNUT POINT, MD.
SHORE EROSION CONTROL
REVISED SEPTEMBER 1985
TILGHMAN ISLAND, MARYLAND

BALTIMORE DISTRICT OFFICE BALTIMORE, MARYLAND

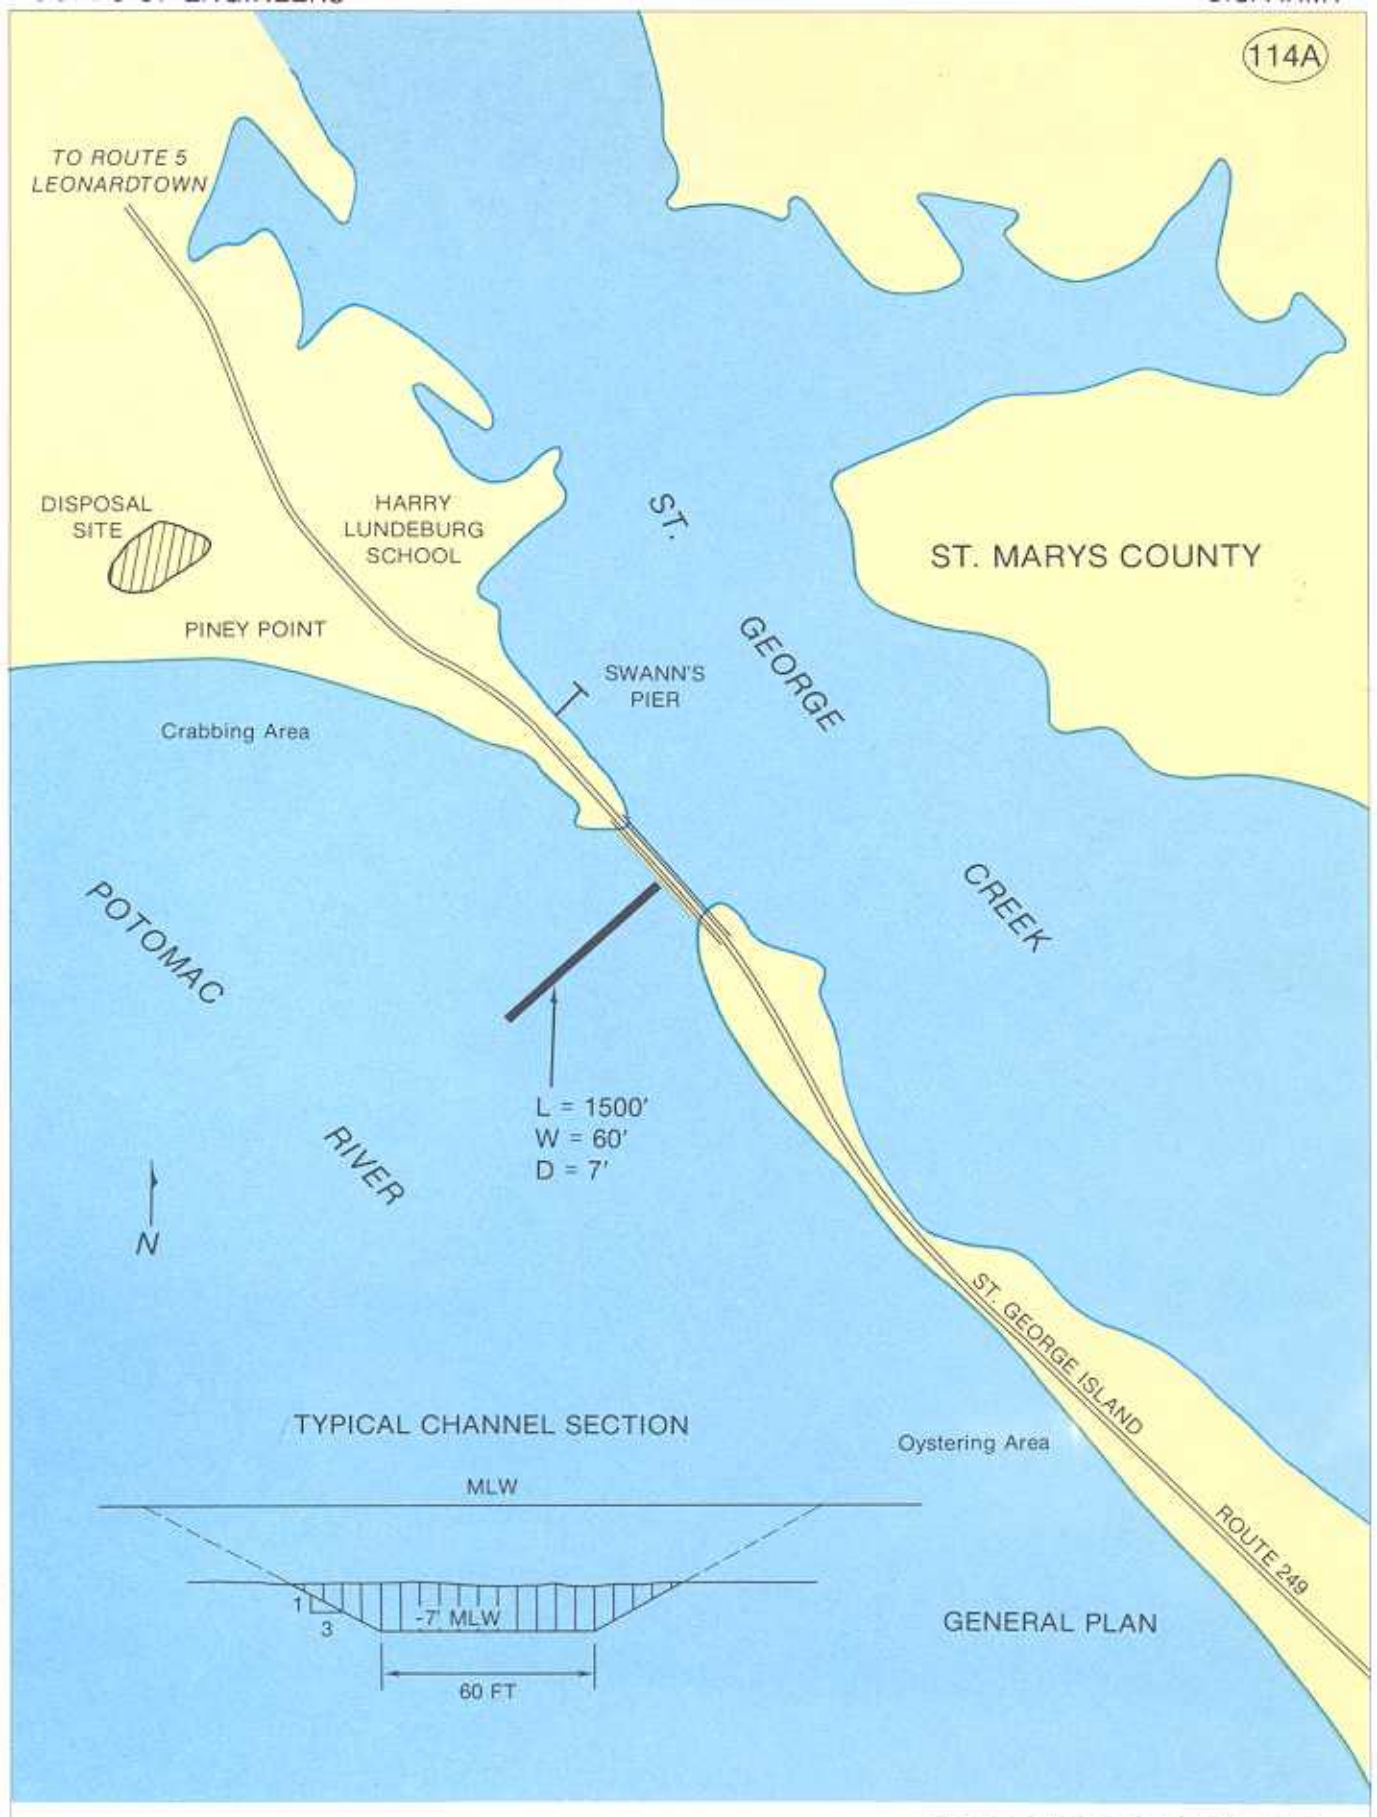

ST GEORGE CREEK, MD

REVISED: SEPTEMBER 1985

BALTIMORE DISTRICT OFFICE BALTIMORE, MARYLAND