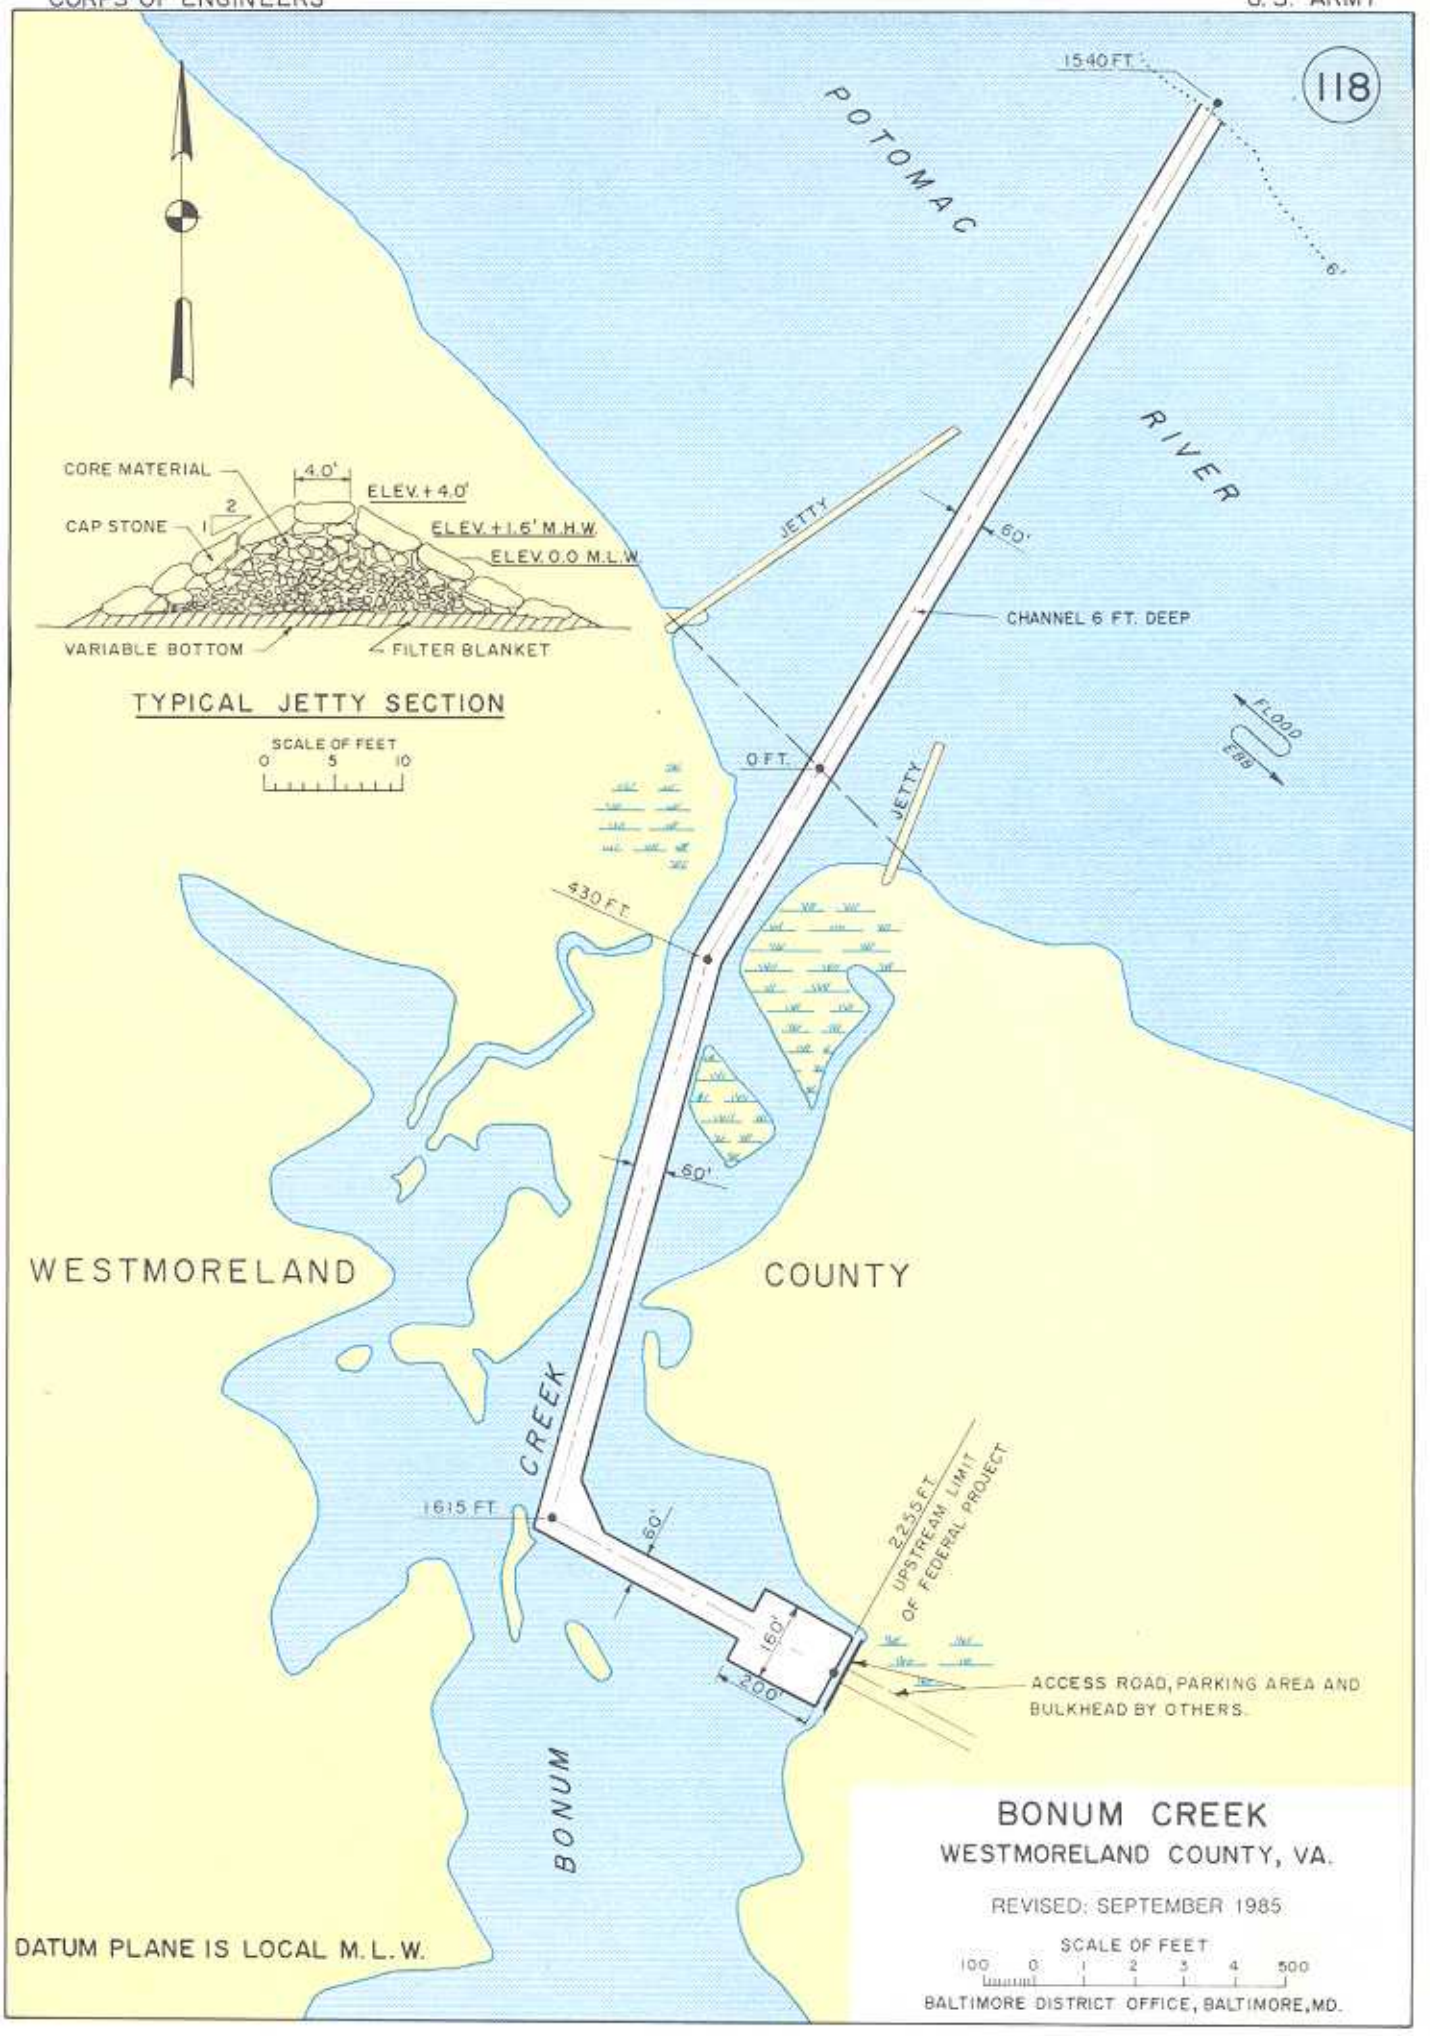
118
POTOMAC
RIVER
1540 FT.
6'
CORE MATERIAL
4.0'
ELEV. + 4.0'
CAP STONE
2
1
ELEV. + 1.6' M.H.W.
ELEV. 0.0 M.L.W.
VARIABLE BOTTOM
FILTER BLANKET
TYPICAL JETTY SECTION
SCALE OF FEET
0 5 10
JETTY
60'
CHANNEL 6 FT. DEEP
FLOOD
EBB
0 FT.
JETTY
430 FT.
60'
WESTMORELAND
COUNTY
CREEK
1615 FT.
60'
2255 FT.
UPSTREAM LIMIT
OF FEDERAL PROJECT
160'
200'
ACCESS ROAD, PARKING AREA AND
BULKHEAD BY OTHERS.
BONUM
BONUM CREEK
WESTMORELAND COUNTY, VA.
REVISED: SEPTEMBER 1985
SCALE OF FEET
100 0 1 2 3 4 500
BALTIMORE DISTRICT OFFICE, BALTIMORE, MD.
DATUM PLANE IS LOCAL M.L.W.