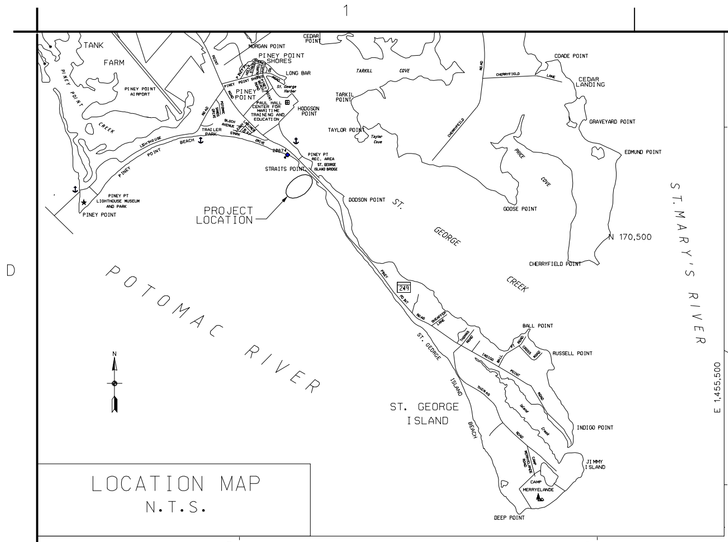

LOCATION MAP
N.T.S.

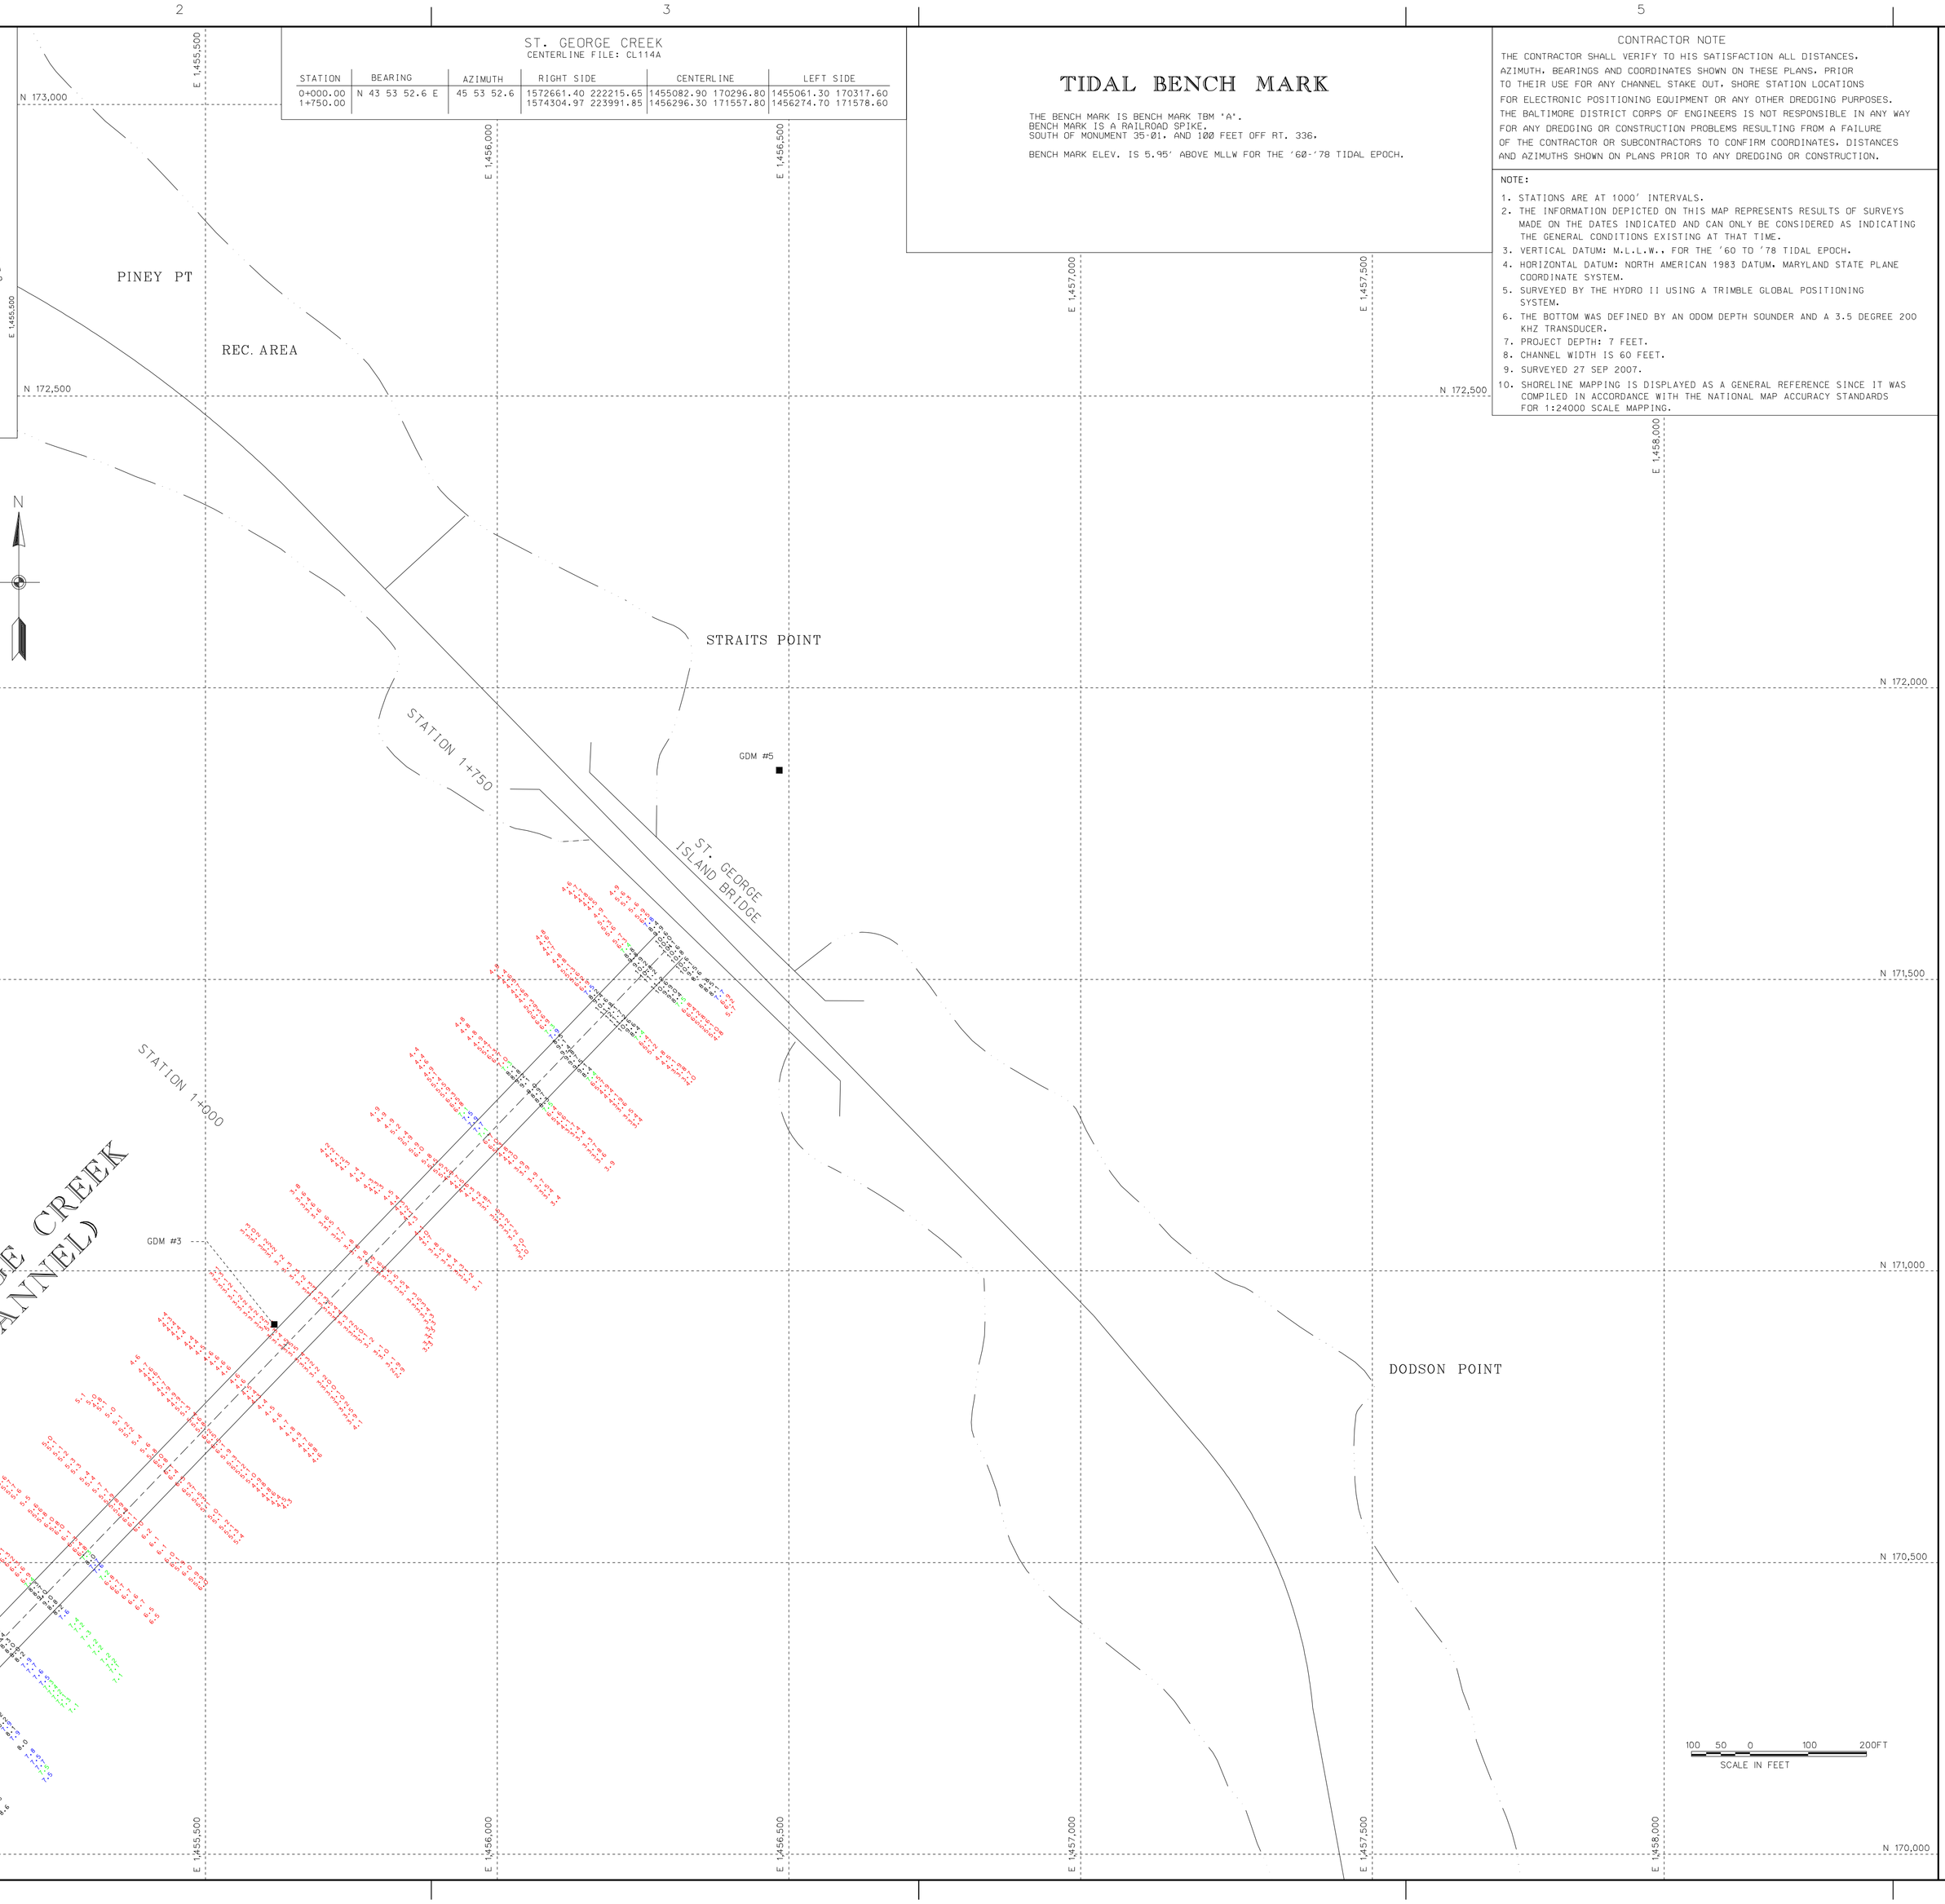

ST. GEORGE CREEK

CENTERLINE FILE: CL114A

STATION	BEARING	AZIMUTH	RIGHT SIDE	CENTERLINE	LEFT SIDE
0+000.00	N 43 53 52.6 E	45 53 52.6	1572661.40 222215.65	1455082.90 170296.80	1455061.30 170317.60
1+750.00			1574304.97 223991.85	1456296.30 171557.80	1456274.70 171578.60

TIDAL BENCH MARK

THE BENCH MARK IS BENCH MARK TBM 'A'.
BENCH MARK IS A RAILROAD SPIKE.
SOUTH OF MONUMENT 35-01. AND 100 FEET OFF RT. 336.

BENCH MARK ELEV. IS 5.95' ABOVE MLLW FOR THE '60-'78 TIDAL EPOCH.

CONTRACTOR NOTE

THE CONTRACTOR SHALL VERIFY TO HIS SATISFACTION ALL DISTANCES. AZIMUTH. BEARINGS AND COORDINATES SHOWN ON THESE PLANS. PRIOR TO THEIR USE FOR ANY CHANNEL STAKE OUT. SHORE STATION LOCATIONS FOR ELECTRONIC POSITIONING EQUIPMENT OR ANY OTHER DREDGING PURPOSES. THE BALTIMORE DISTRICT CORPS OF ENGINEERS IS NOT RESPONSIBLE IN ANY WAY FOR ANY DREDGING OR CONSTRUCTION PROBLEMS RESULTING FROM A FAILURE OF THE CONTRACTOR OR SUBCONTRACTORS TO CONFIRM COORDINATES. DISTANCES AND AZIMUTHS SHOWN ON PLANS PRIOR TO ANY DREDGING OR CONSTRUCTION.

NOTE:

1. STATIONS ARE AT 1000' INTERVALS.
2. THE INFORMATION DEPICTED ON THIS MAP REPRESENTS RESULTS OF SURVEYS MADE ON THE DATES INDICATED AND CAN ONLY BE CONSIDERED AS INDICATING THE GENERAL CONDITIONS EXISTING AT THAT TIME.
3. VERTICAL DATUM: M.L.L.W.. FOR THE '60 TO '78 TIDAL EPOCH.
4. HORIZONTAL DATUM: NORTH AMERICAN 1983 DATUM. MARYLAND STATE PLANE COORDINATE SYSTEM.
5. SURVEYED BY THE HYDRO II USING A TRIMBLE GLOBAL POSITIONING SYSTEM.
6. THE BOTTOM WAS DEFINED BY AN ODOM DEPTH SOUNDER AND A 3.5 DEGREE 200 KHZ TRANSDUCER.
7. PROJECT DEPTH: 7 FEET.
8. CHANNEL WIDTH IS 60 FEET.
9. SURVEYED 27 SEP 2007.
10. SHORELINE MAPPING IS DISPLAYED AS A GENERAL REFERENCE SINCE IT WAS COMPILED IN ACCORDANCE WITH THE NATIONAL MAP ACCURACY STANDARDS FOR 1:24000 SCALE MAPPING.

US Army Corps of Engineers
Baltimore District

Mark	Description	Date	Appr.

U.S. ARMY CORPS OF ENGINEERS
BALTIMORE DISTRICT

Designed by: MAY 08
Dwn by: JAH
Ckd by: SMD
Reviewed by: SMD
Submitted by:
Date Rec. Branch:
Date: MAY 08
Contract No.: FILE:B-4-TD MAP17-001
Drawing code:
File name:G:\DCI\CAD\17\DP07
Plot date:
Plot scale:
Rev.:

SAINT MARY'S COUNTY
MARYLAND

CONDITION SURVEY
SAINT GEORGE CREEK
STATION 0+000 TO 1+750

Sheet reference number:
V 101
Sheet 1 of 1