THIS DRAWING IS THE PROPERTY OF PPL CORP. AND CONTAINS PROPRIETARY AND CONFIDENTIAL INFORMATION WHICH MUST NOT BE COPIED OR DISCLOSED WITHOUT WRITTEN AUTHORIZATION FROM PPL CORP.

LOWER TAILRACE LEGEND

DEEP WATER ZONE IMPACTS: EL. 105.6' AND BELOW	342,216.86 SQ. FT. (7.86 ACRES)
SHALLOW WATER ZONE IMPACTS: EL. 105.6' TO EL. 108.6'	220,103.10 SQ. FT. (5.05 ACRES)
FLUCTUATION ZONE: EL. 108.6' TO EL. 118.6'	521,297.15 SQ. FT. (11.97 ACRES)
FORESTED FLOODPLAIN ZONE: 118.6' TO EL. 146.2'	36,995.60 SQ. FT. (0.85 ACRES)

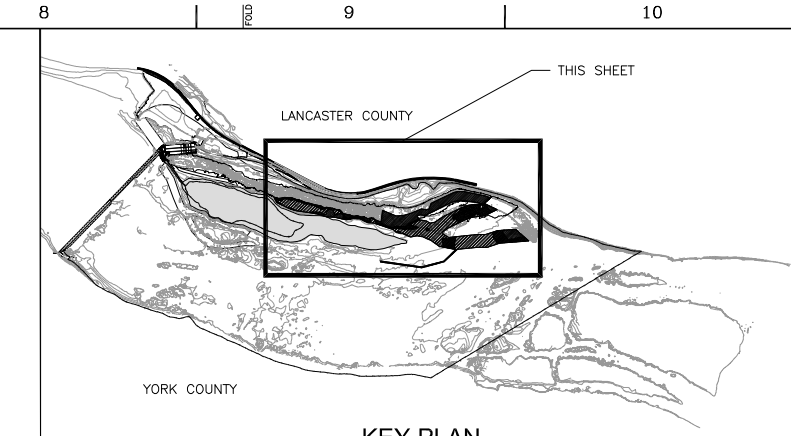

KEY PLAN

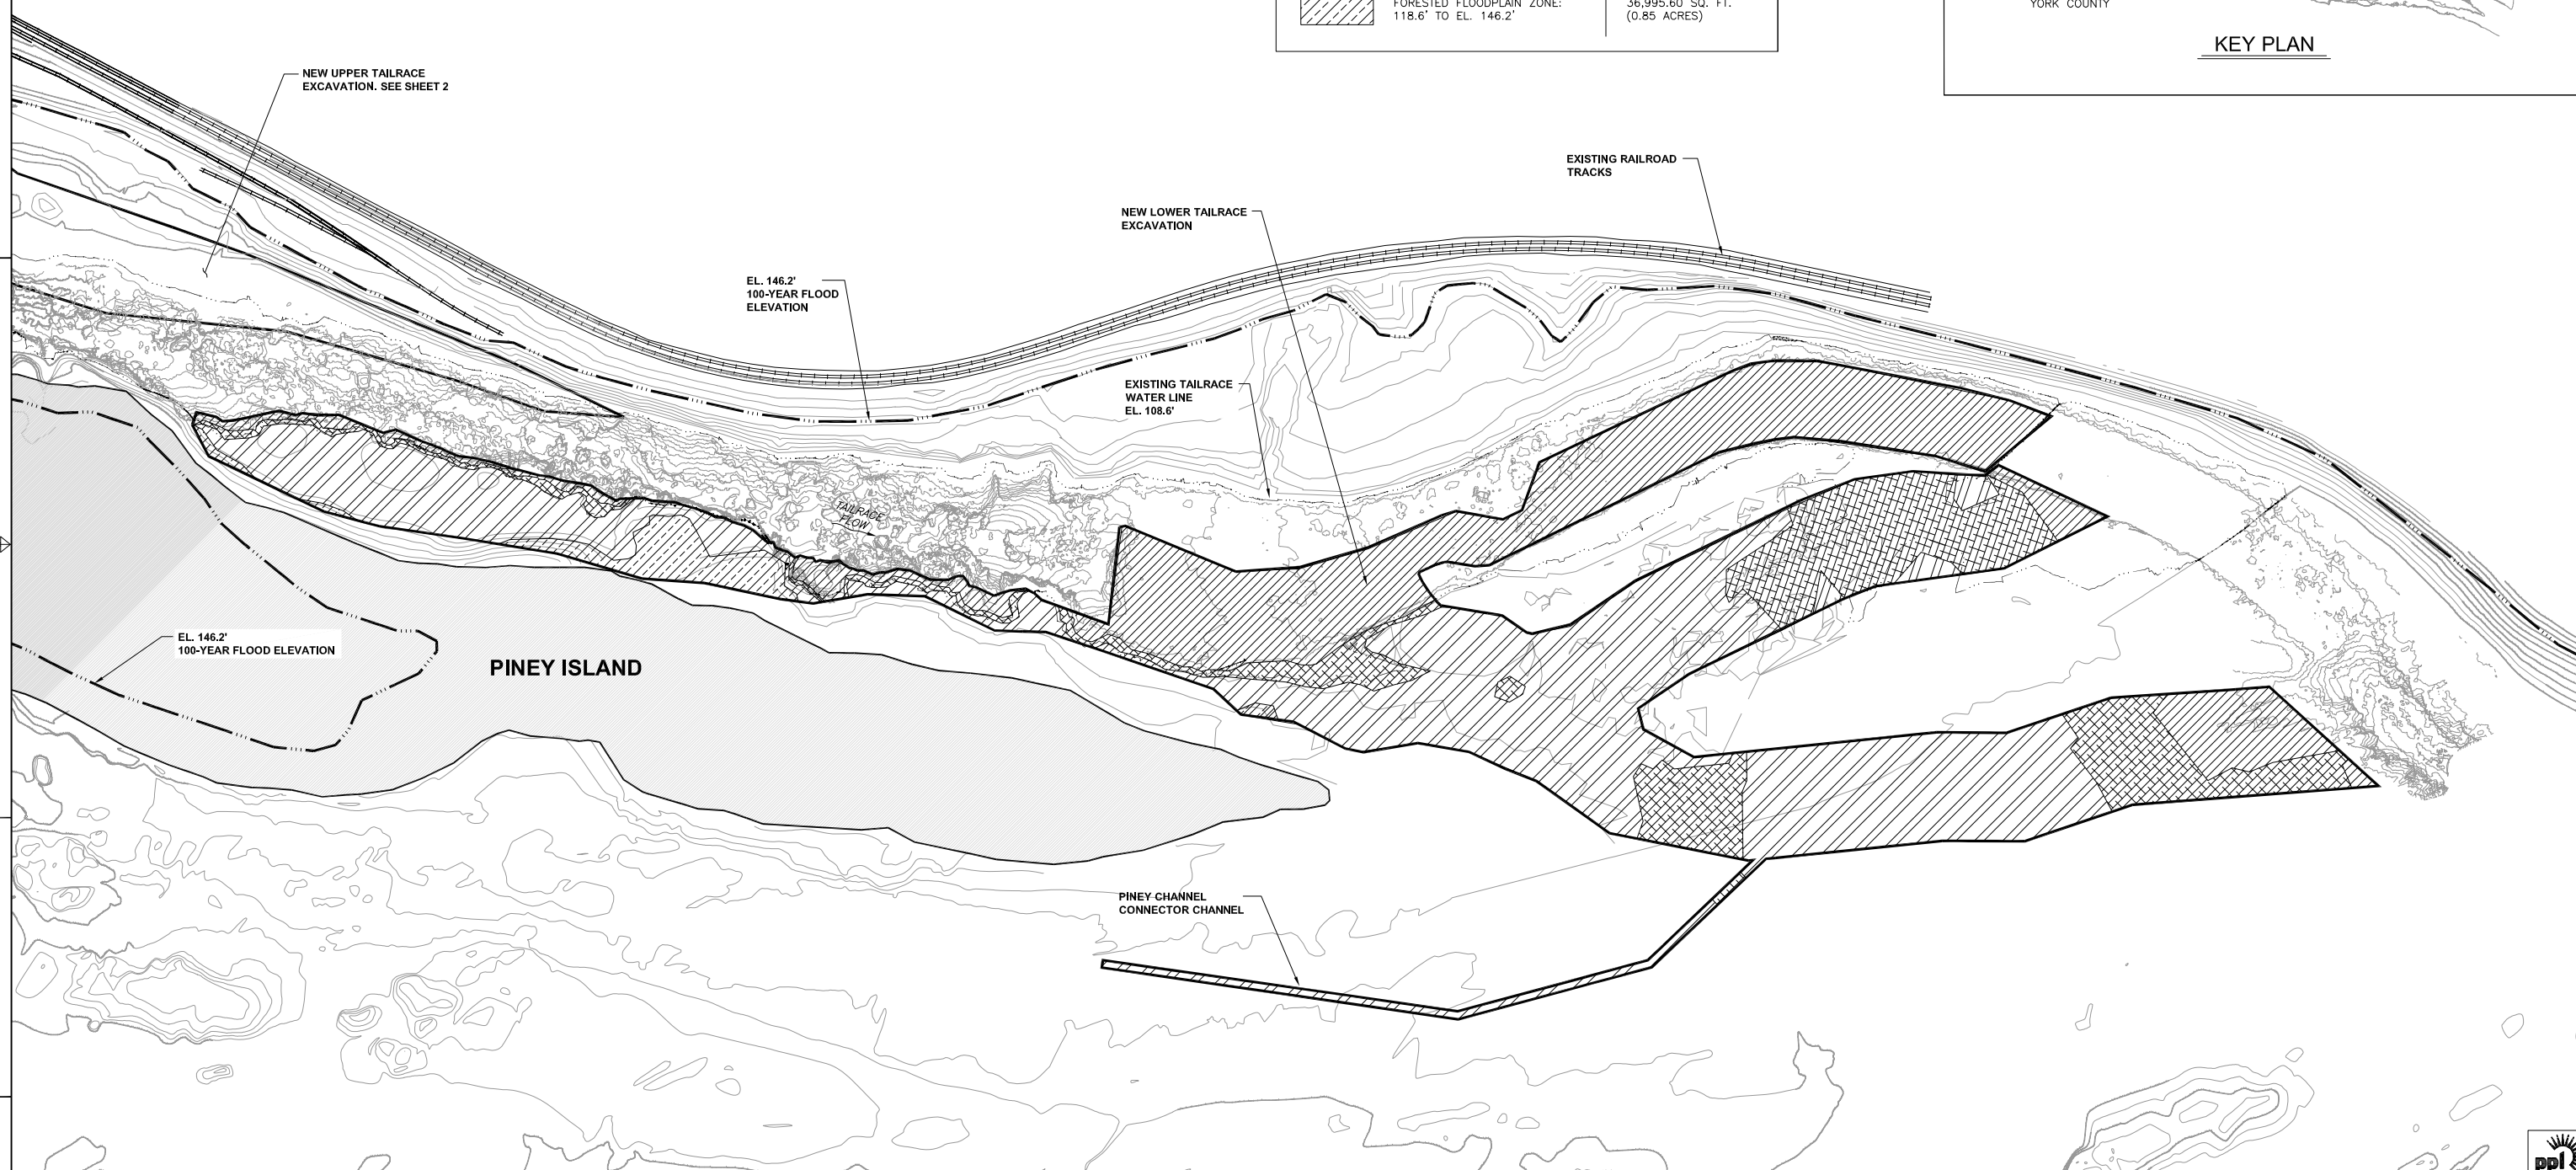

150 0 150 300
SCALE IN FEET

Kleinschmidt
Energy & Water Resource Consultants
141 Main St. P.O. Box 650
Pittsfield, Maine 04967
Telephone: (207) 487-3328
Fax: (207) 487-3124
www.KleinschmidtUSA.com

Project No:	565-020	ACCT–	
Design By:	TAL	SCALE– AS SHOWN	
Drawn By:	CFF	BY–	
Checked By:	-		
Date Revised:	10-14-08		

REVIEWED

PPL HOLTWOOD, LLC
HOLTWOOD REDEVELOPMENT PROJECT
EXHIBIT DRAWING
HABITAT IMPACTS
LOWER TAILRACE EXCAVATION

APPROVED DATE PPL CORP.

PPL DRAWING NO. EXHIBIT DRAWING | SHEET NO. 4 | REV. A

REFERENCE TITLE	NUMBER	REFERENCE TITLE	NUMBER	NO.	DATE	ACCT.	REVISION	BY	REVIEWED	APPROVED

LOCATION CODES SORTS

EXHIBIT_S4.dwg
J:\565\020\Drawings\WORKING DRAWINGS\401 PERMITTING\EXHIBIT J\EXHIBIT_S4.dwg

FRACTIONAL DECIMAL

PPL CORP. FORM 4163D (4/00) Oct. 14, 2008 – 4:38 PM

PC CAD