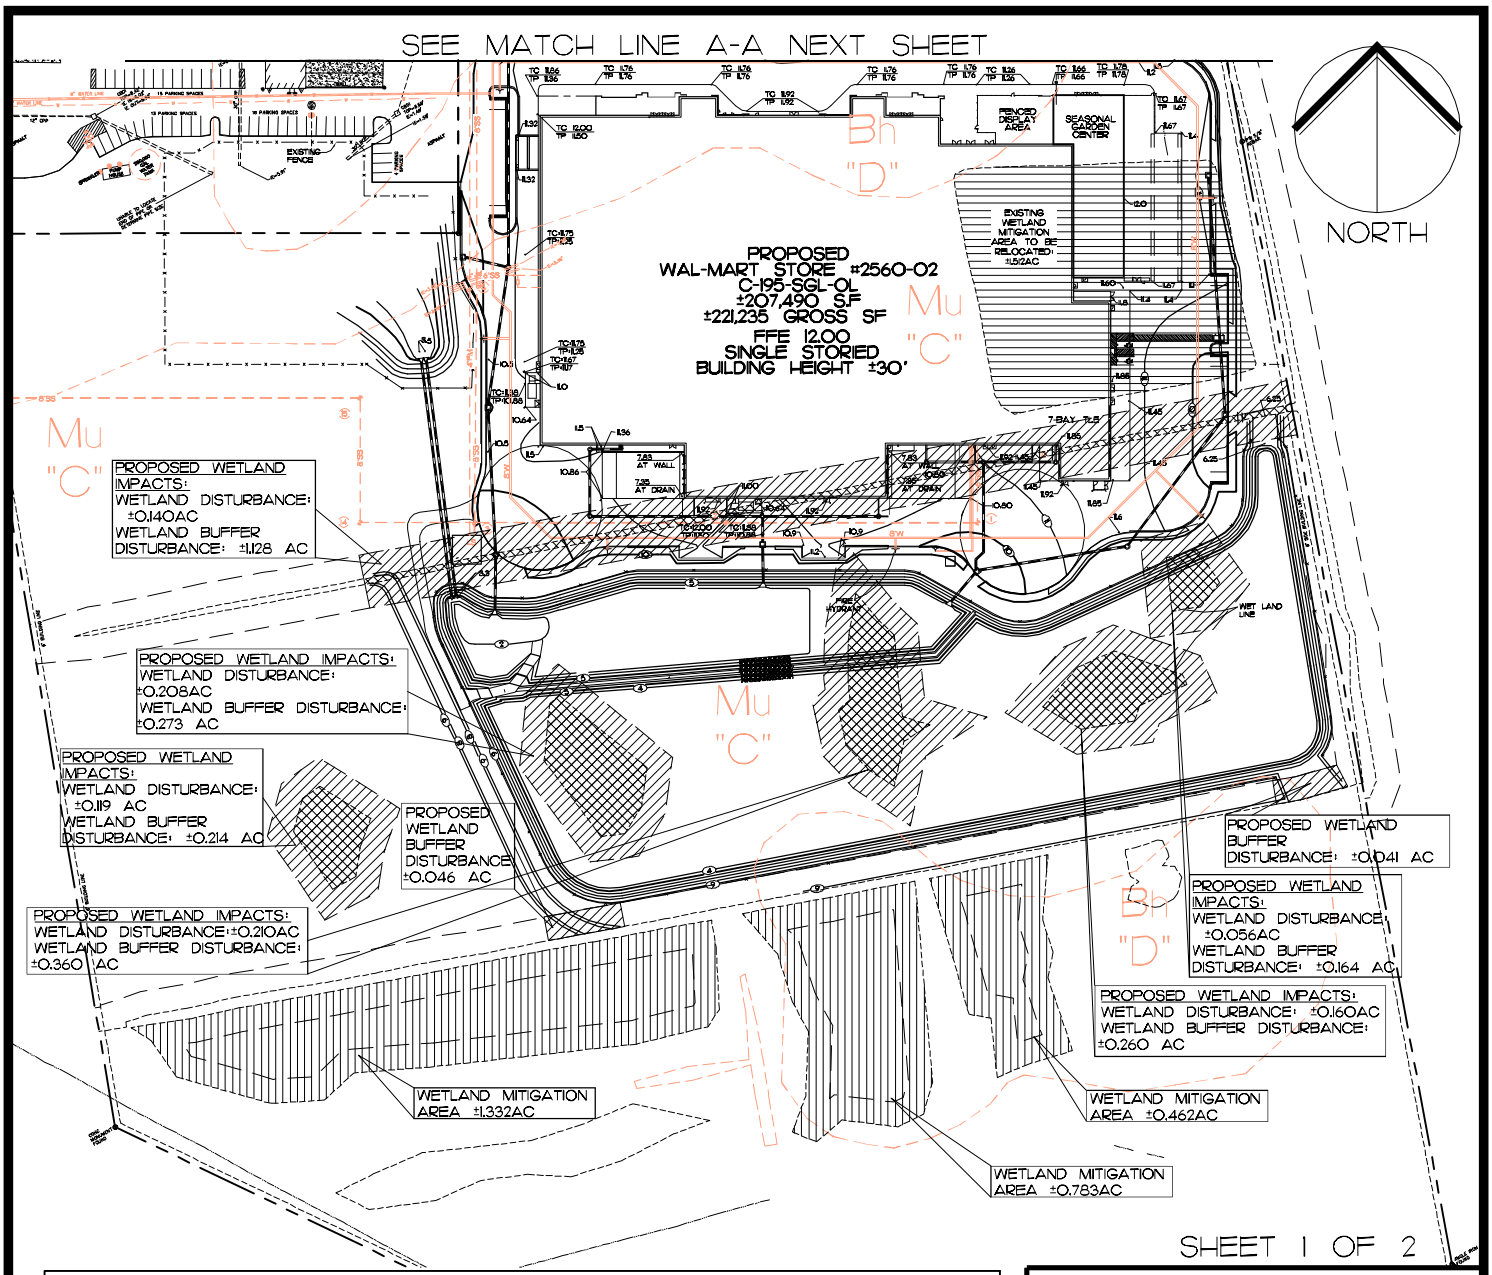


SHEET 1 OF 2

## LEGEND

- WETLAND DISTURBANCE, ±0.893 ACRES
- WETLAND BUFFER DISTURBANCE: ±2.486 ACRES
- WETLAND MITIGATION: ±2.577 ACRES
- EXISTING WETLAND MITIGATION ARE TO BE RELOCATED: ±1.512 ACRES

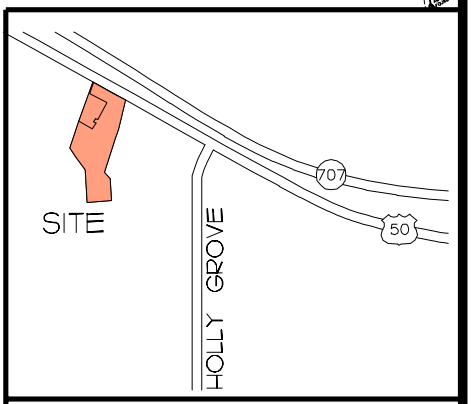


LOCATION MAP

| | |
|---|---|
| TITLE: WETLAND MITIGATION | CLIENT: WAL-MART STORES, INC. |
| DRAWN BY: MP | LOCATION: BERLIN, MD |
| SCALE: 1" = 200' | DATE: AUGUST 9, 2006 |


FREELAND and KAUFFMAN, INC.
*Engineers * Landscape Architects*
209 West Stone Avenue
Greenville, South Carolina 29609
864-233-5497
fax 864-233-8915