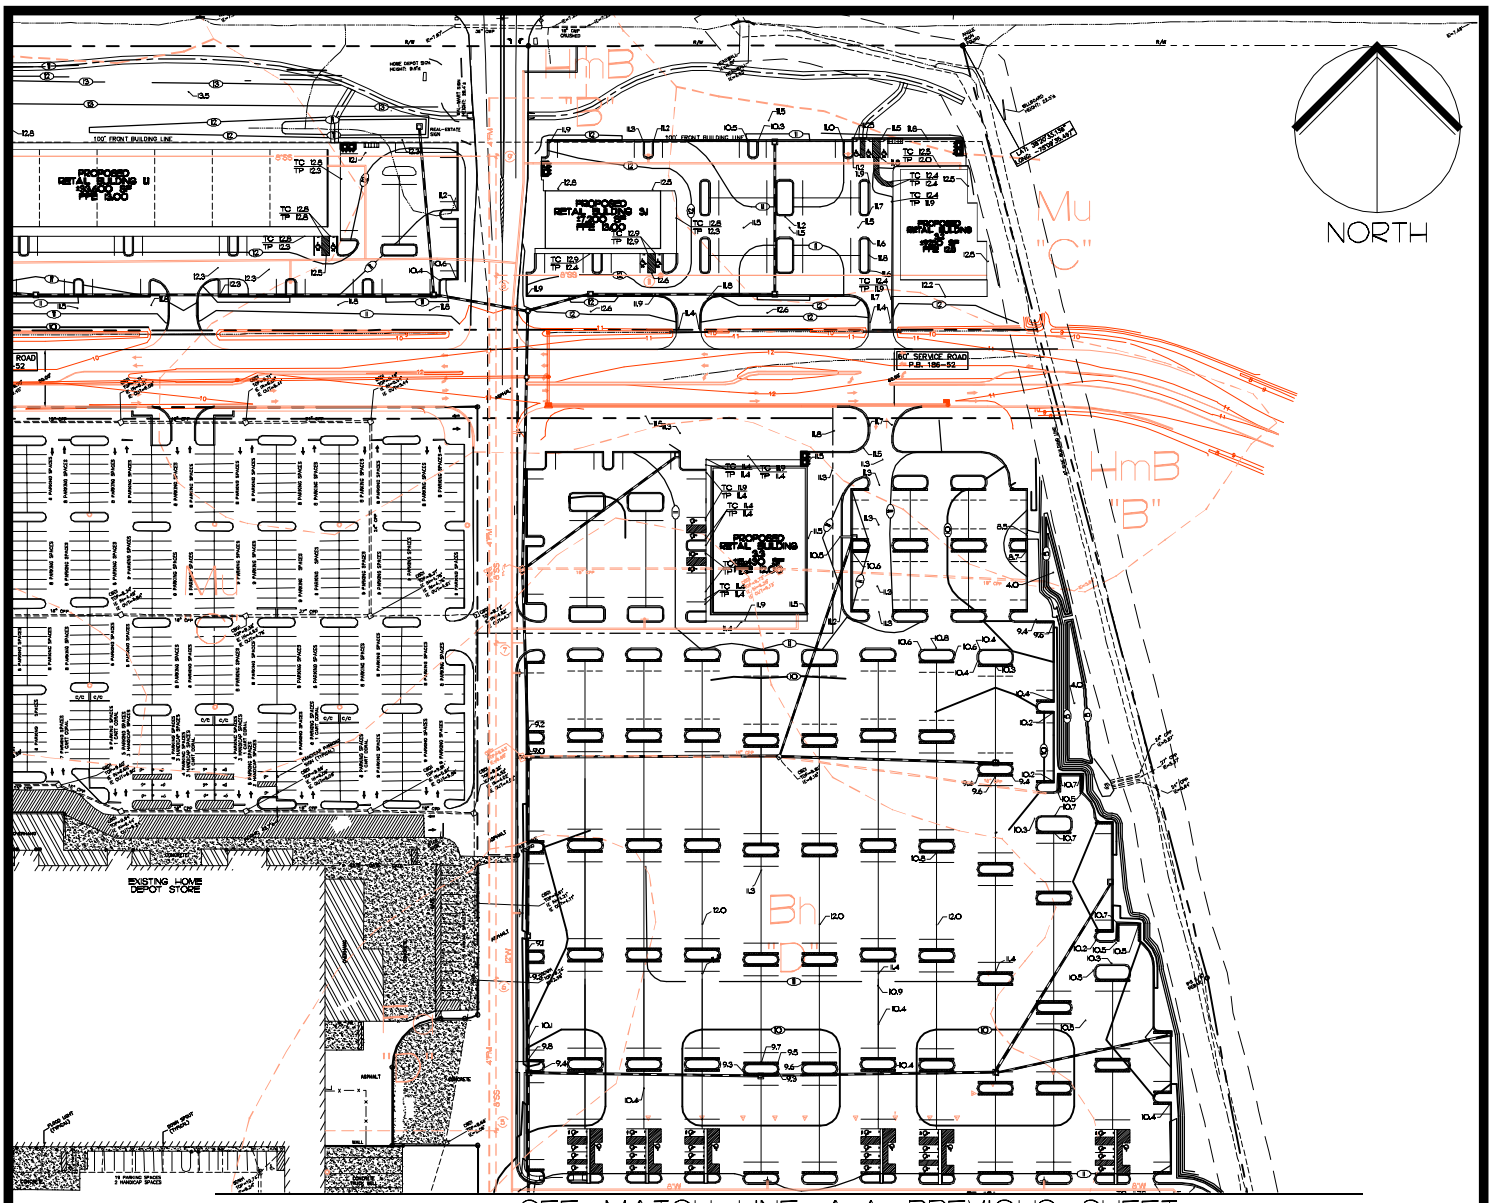

SHEET 2 OF 2

LEGEND

- WETLAND DISTURBANCE, ±0.893 ACRES
- WETLAND BUFFER DISTURBANCE: ±2.486 ACRES
- WETLAND MITIGATION: ±2.577 ACRES
- EXISTING WETLAND MITIGATION ARE TO BE RELOCATED: ±1.512 ACRES

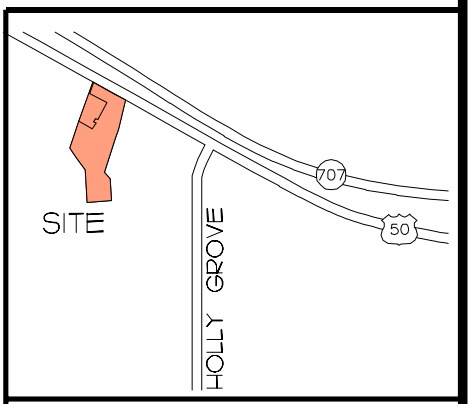

LOCATION MAP

TITLE: WETLAND MITIGATION	CLIENT: WAL-MART STORES, INC.	FREELAND and KAUFFMAN, INC.
DRAWN BY: MP	LOCATION: BERLIN, MD	*Engineers * Landscape Architects* 209 West Stone Avenue Greenville, South Carolina 29609 864-233-5497 fax 864-233-8915
SCALE: 1" = 200'	DATE: AUGUST 9, 2006	