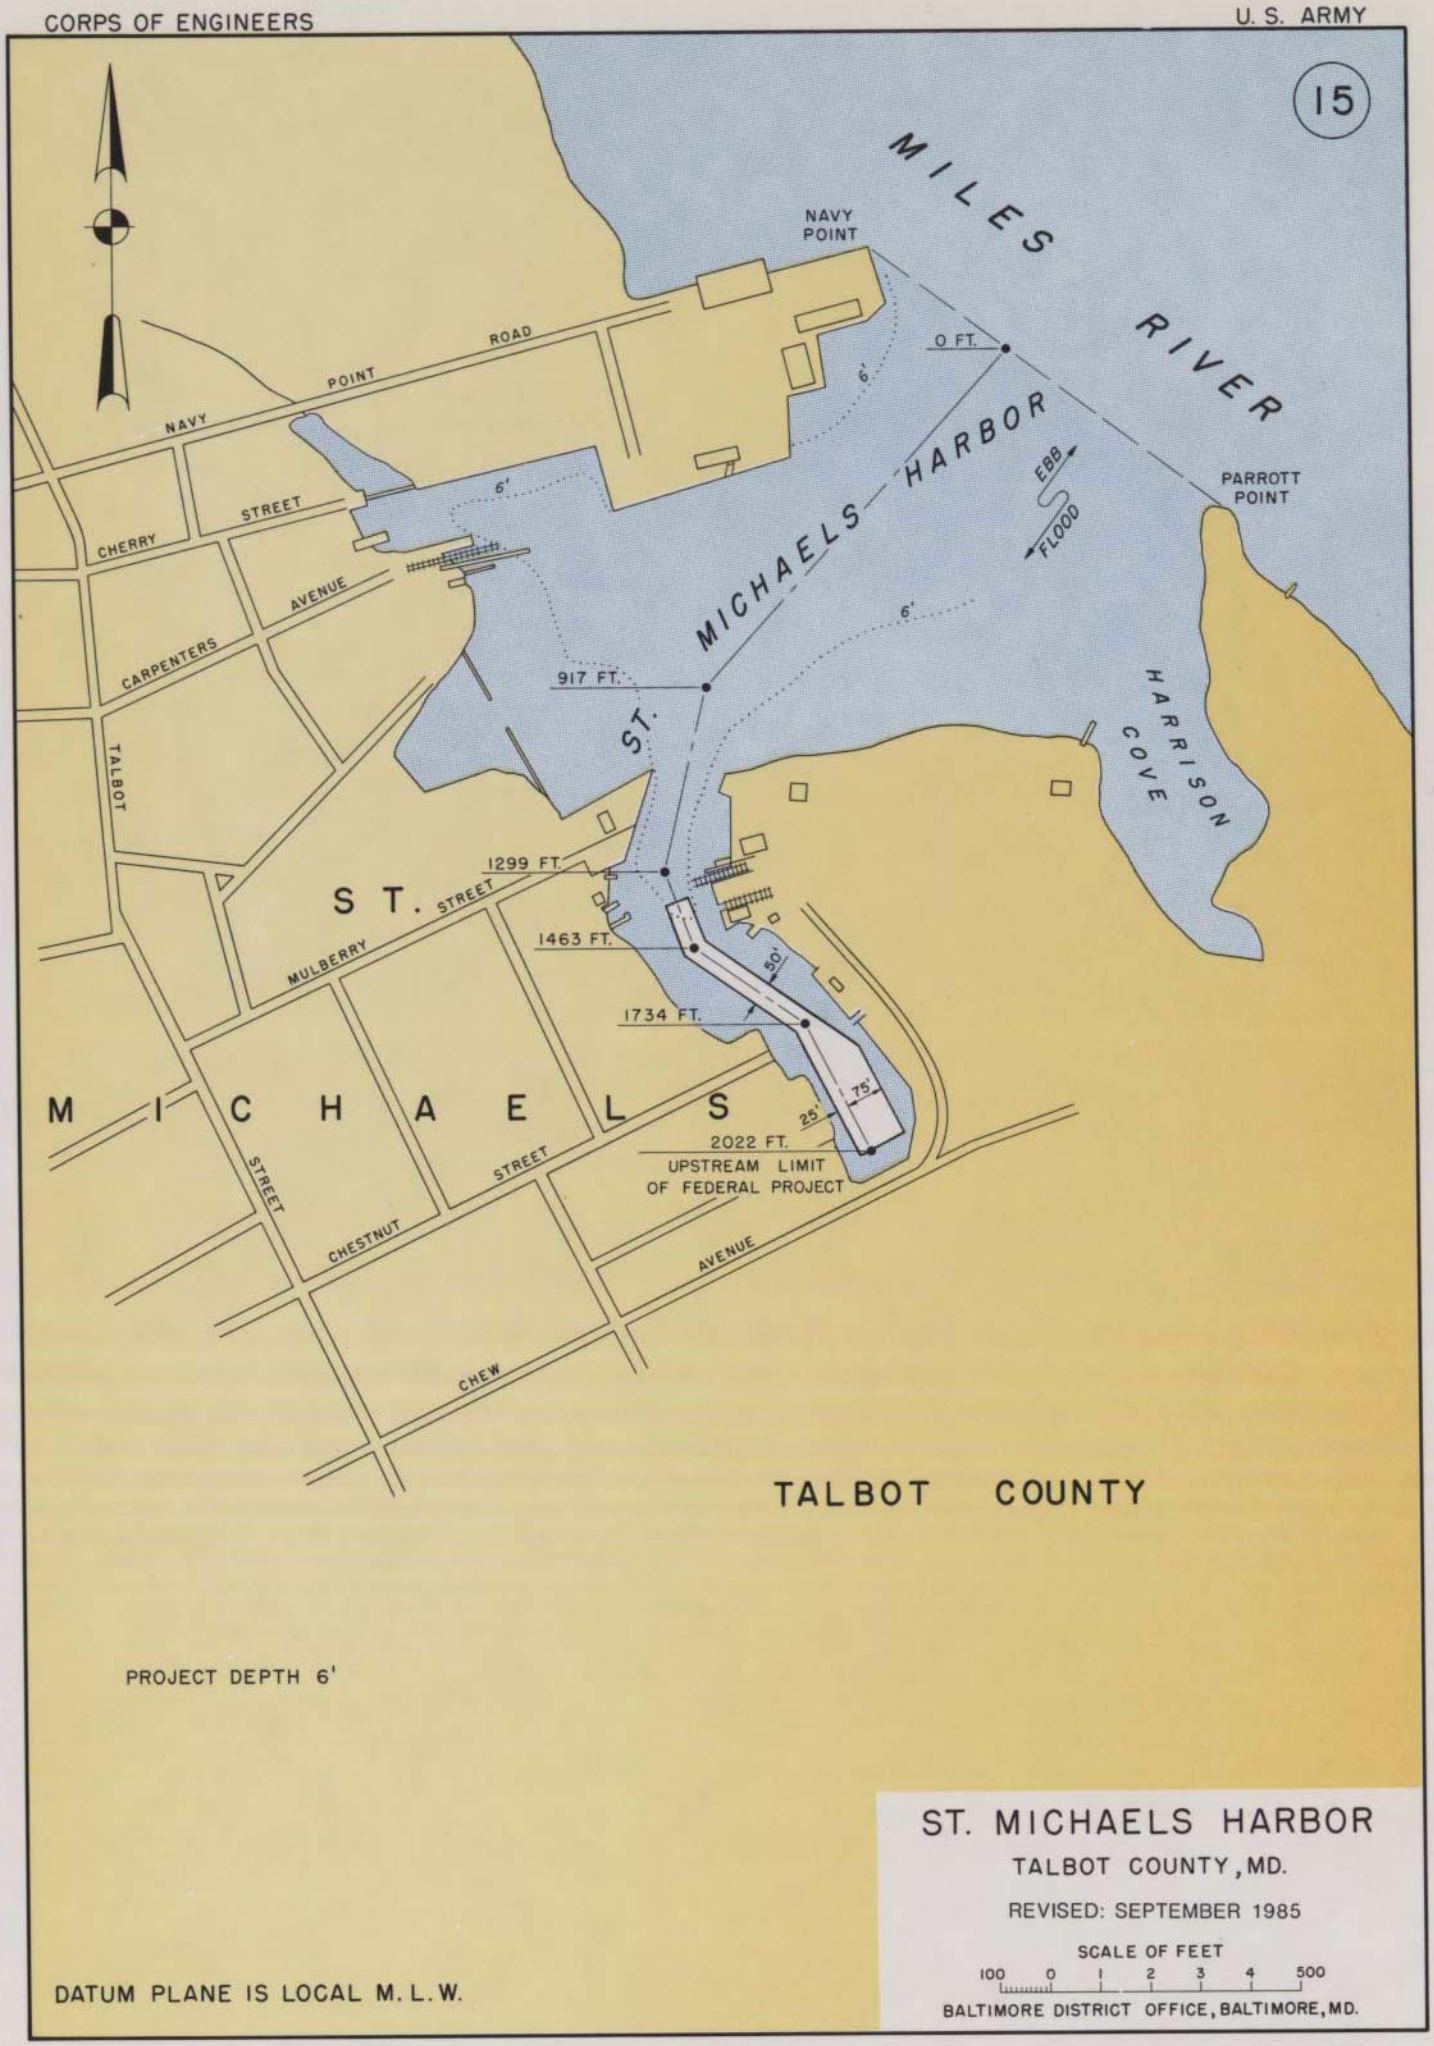
15
MILES RIVER
NAVY POINT
0 FT.
6'
NAVY POINT ROAD
CHERRY STREET
CARPENTERS AVENUE
TALBOT
ST. MICHAELS HARBOR
EBB
FLOOD
PARROTT POINT
HARRISON COVE
917 FT.
1299 FT.
1463 FT.
1734 FT.
50'
75'
25'
2022 FT.
UPSTREAM LIMIT OF FEDERAL PROJECT
ST. MULBERRY STREET
MICHAELS STREET
CHESTNUT STREET
CHEW AVENUE
TALBOT COUNTY
PROJECT DEPTH 6'
DATUM PLANE IS LOCAL M. L. W.
ST. MICHAELS HARBOR
TALBOT COUNTY, MD.
REVISED: SEPTEMBER 1985
SCALE OF FEET
100 0 1 2 3 4 500
BALTIMORE DISTRICT OFFICE, BALTIMORE, MD.