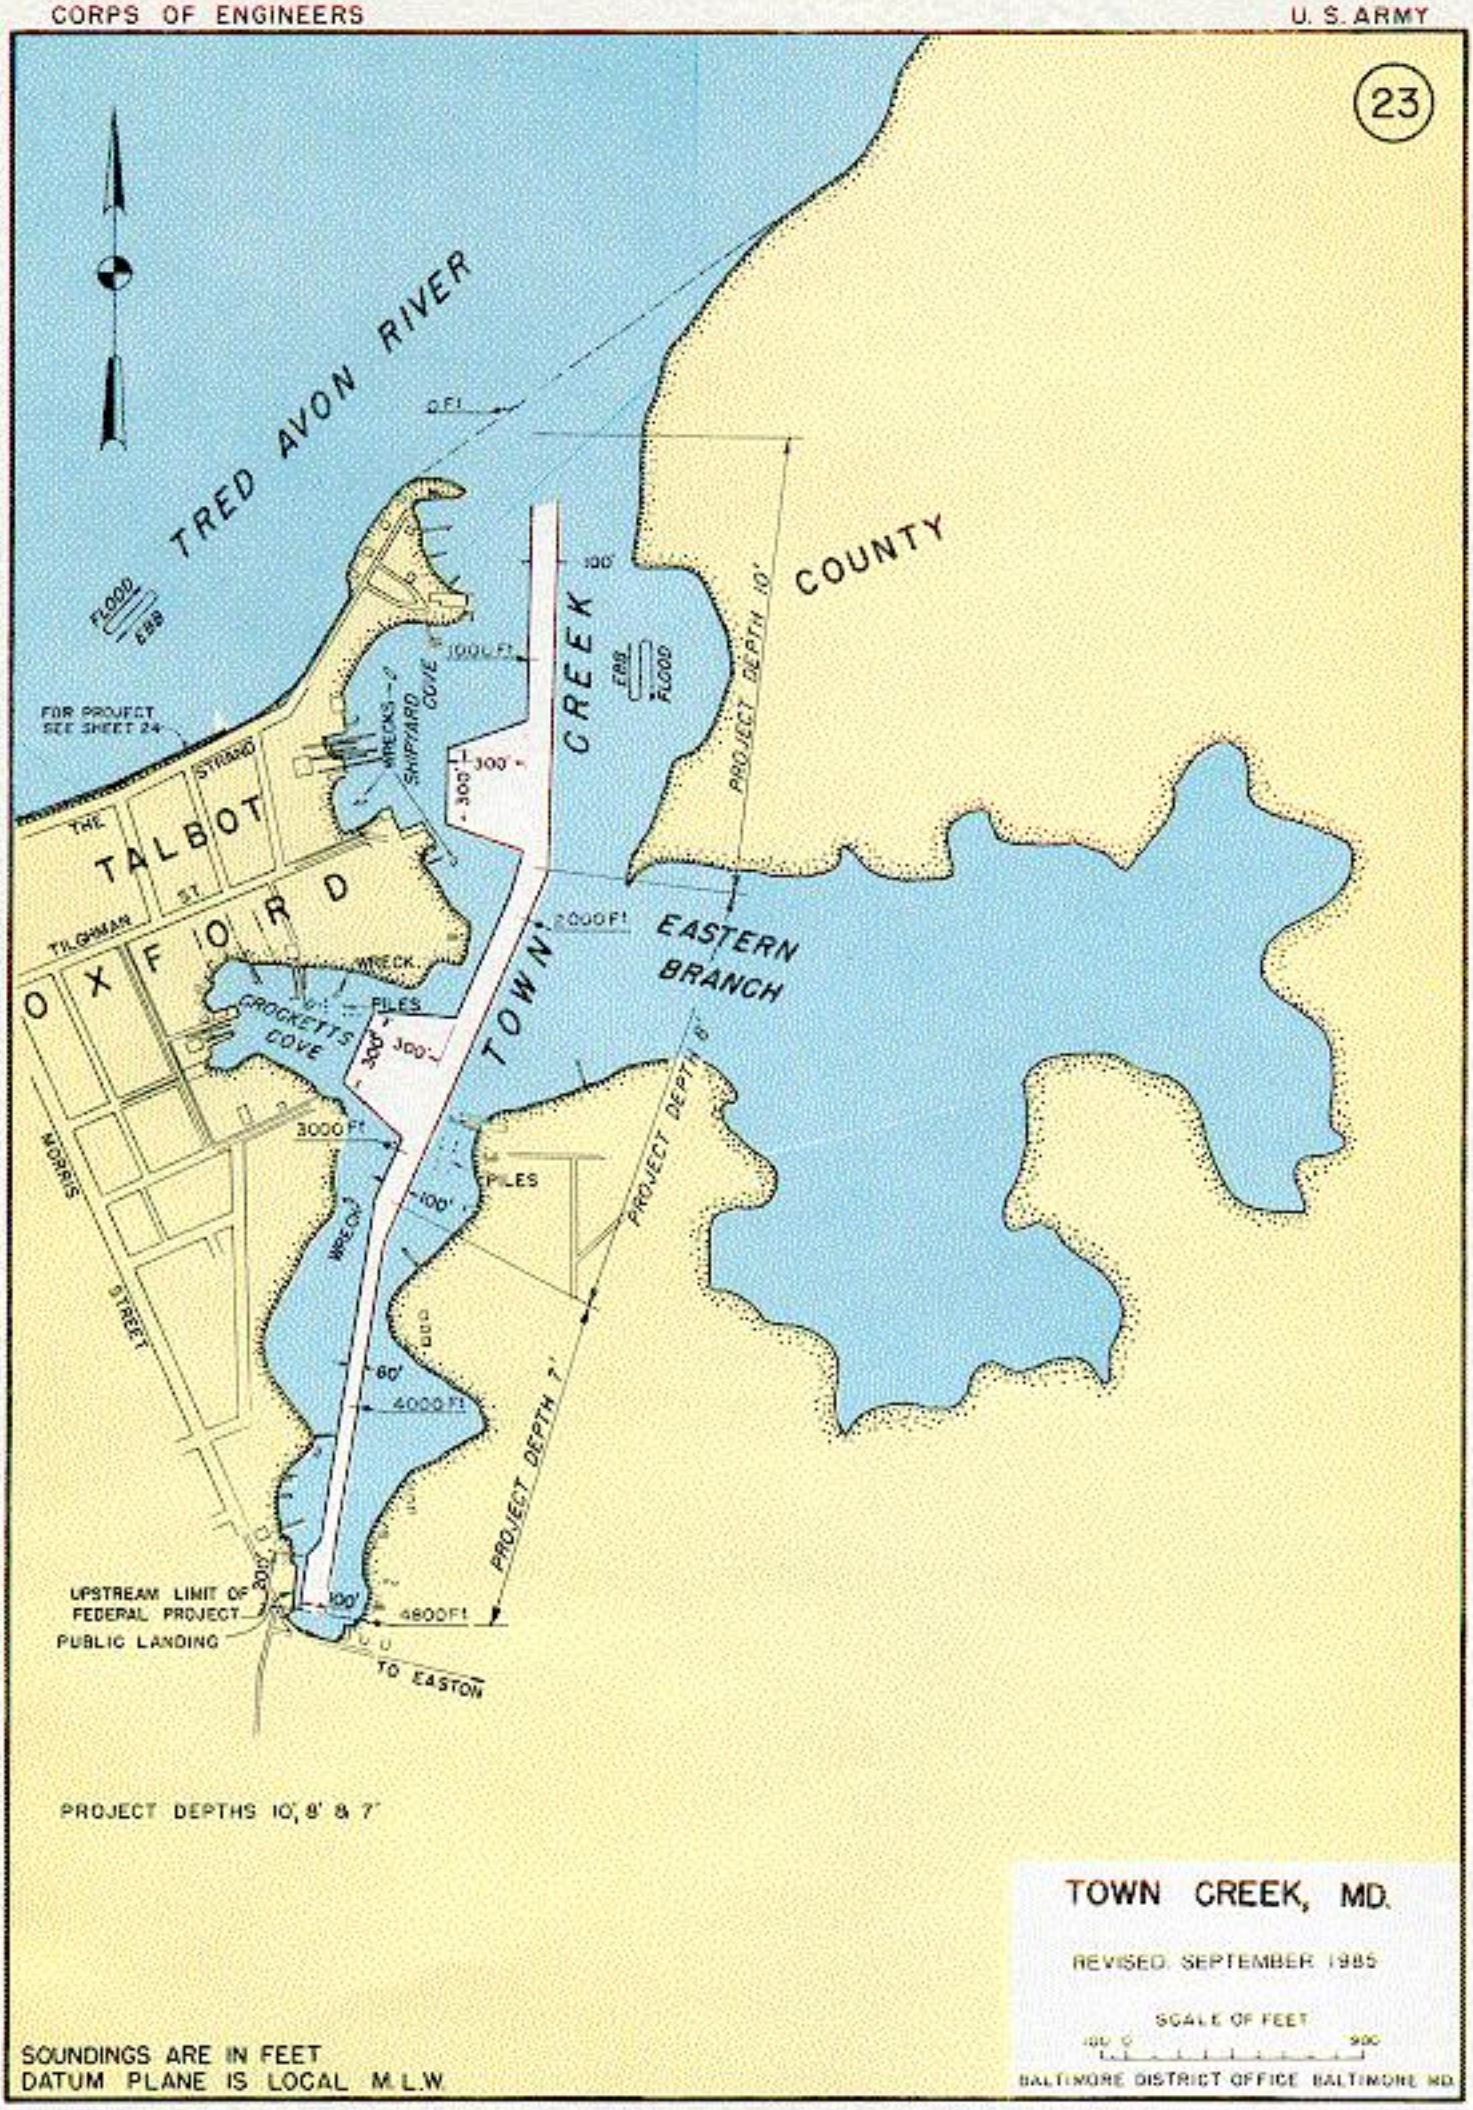
23
TRED AVON RIVER
0 FT
FLOOD
EBB
FOR PROJECT SEE SHEET 24
THE STRAND
TALBOT
ST
TILGHMAN
OXFORD
WRECKS
SHIPYARD COVE
100 FT
300'
TOWN CREEK
EBB
FLOOD
PROJECT DEPTH 10'
COUNTY
2000 FT
EASTERN BRANCH
WRECK
CROCKETTS COVE
PILES
300'
3000 FT
MORRIS STREET
PILES
100'
WRECK
PROJECT DEPTH 8'
60'
4000 FT
PROJECT DEPTH 7'
UPSTREAM LIMIT OF FEDERAL PROJECT
PUBLIC LANDING
100'
4800 FT
TO EASTON
PROJECT DEPTHS 10', 8' & 7'
TOWN CREEK, MD.
REVISED SEPTEMBER 1985
SCALE OF FEET
100 0 200
BALTIMORE DISTRICT OFFICE BALTIMORE MD.
SOUNDINGS ARE IN FEET
DATUM PLANE IS LOCAL M.L.W.