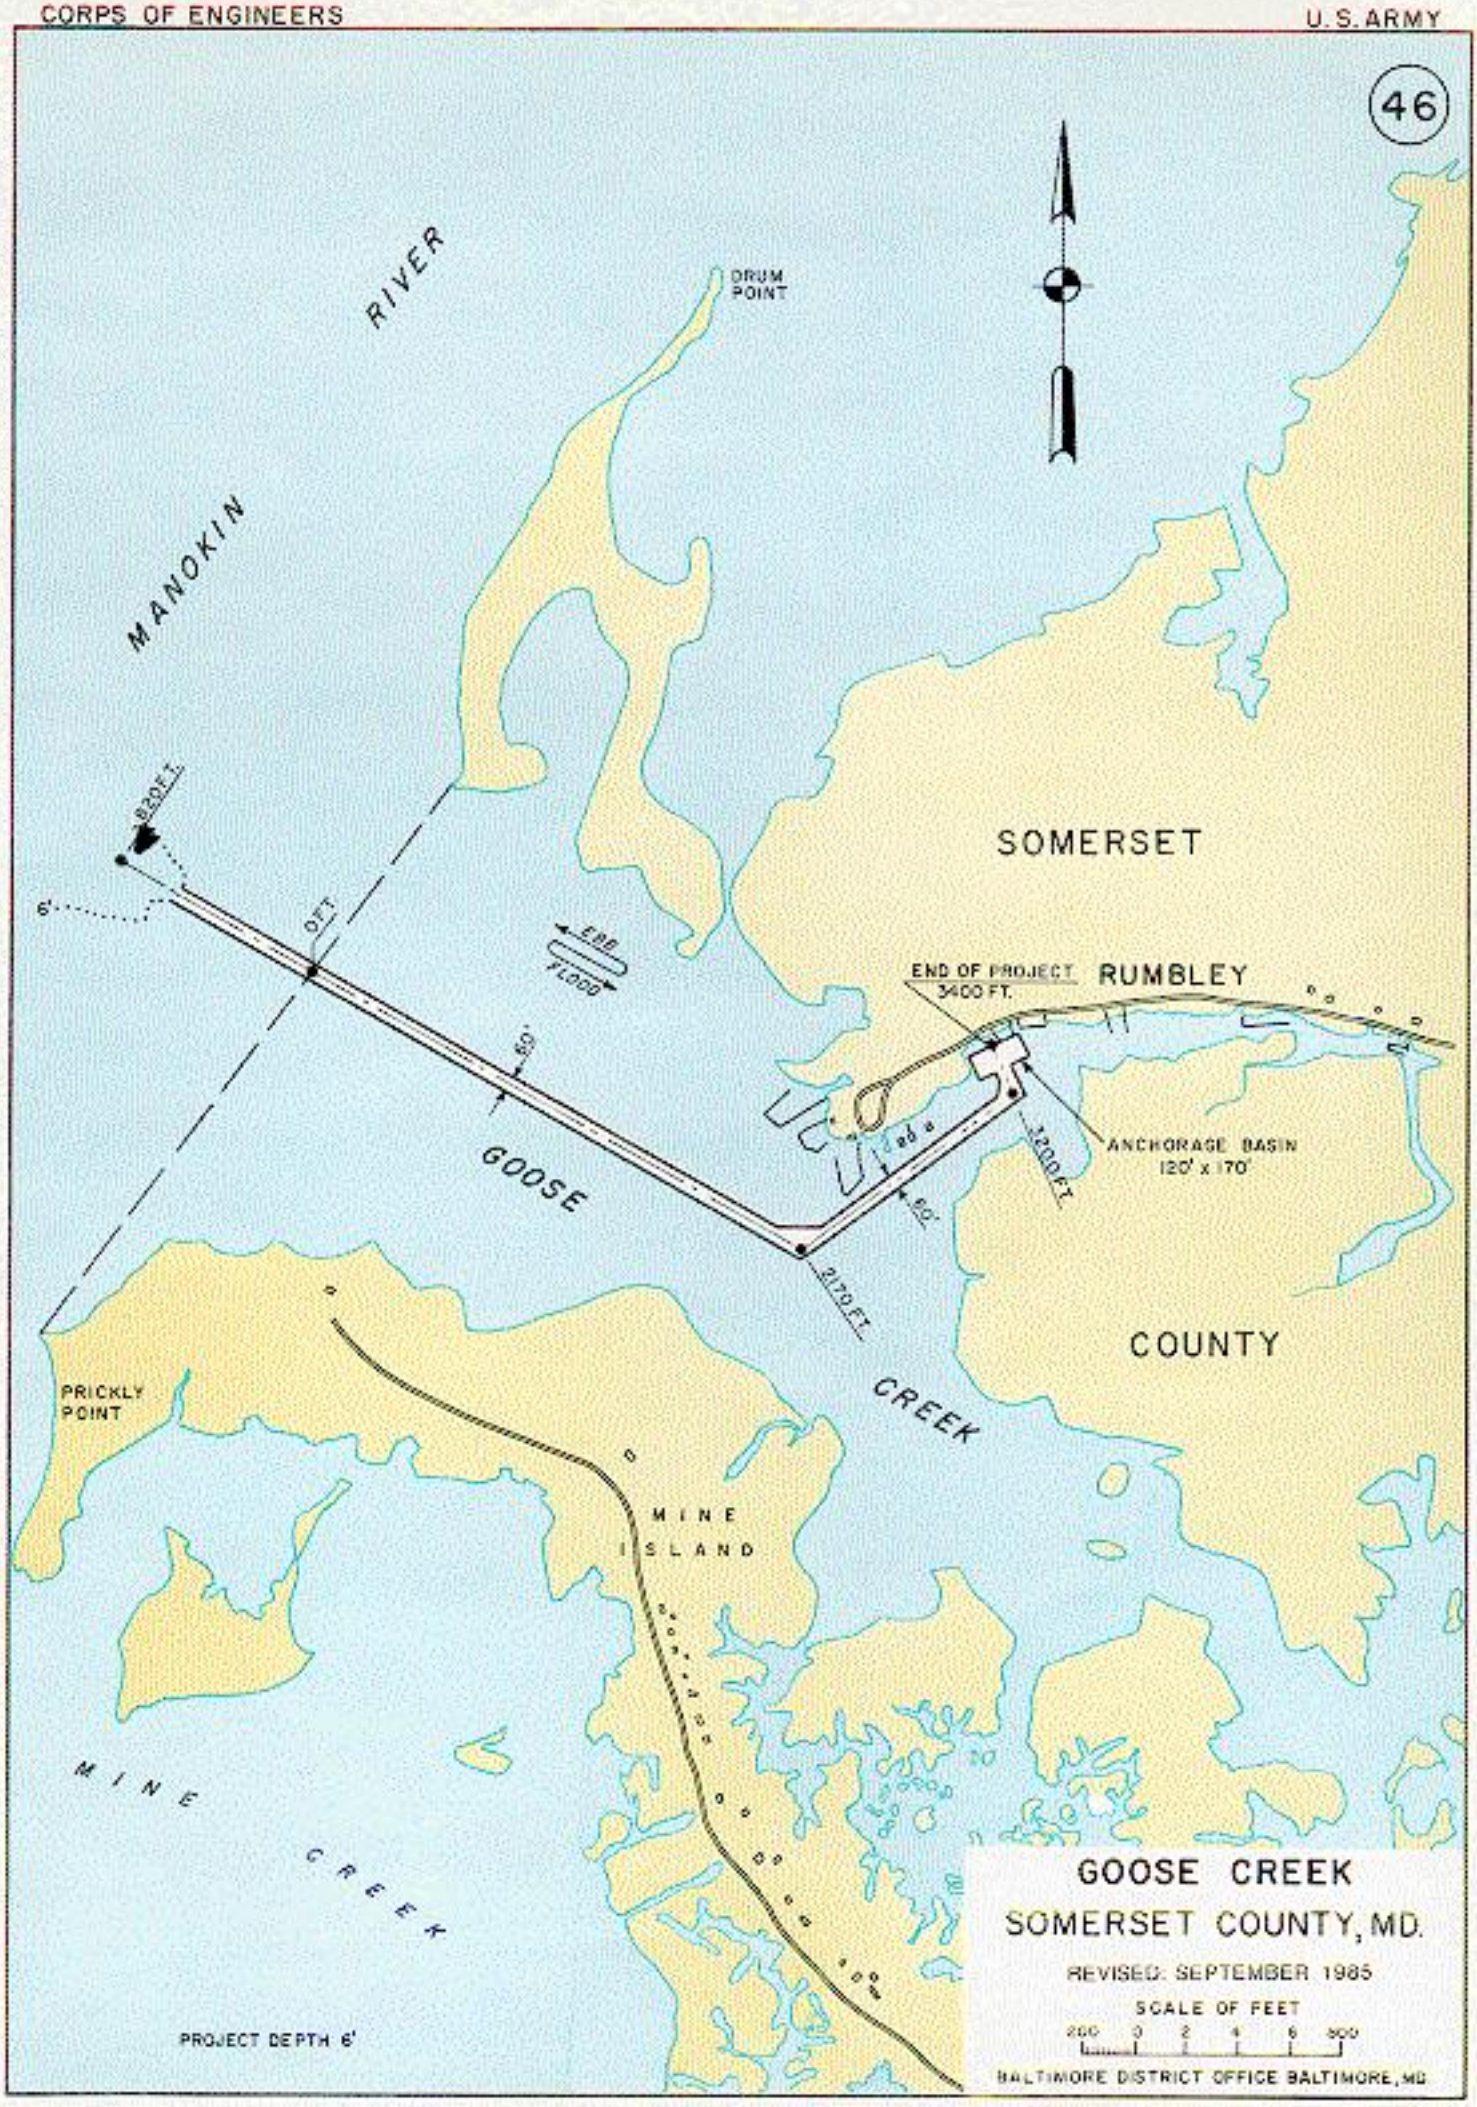
46
DRUM POINT
MANOKIN RIVER
SOMERSET
RUMBLEY
END OF PROJECT 3400 FT.
ANCHORAGE BASIN 120' x 170'
1200 FT.
2170 FT.
0 FT.
820 FT.
6'
60'
60'
EBB
FLOOD
GOOSE CREEK
COUNTY
PRICKLY POINT
MINE ISLAND
MINE CREEK
PROJECT DEPTH 6'
GOOSE CREEK
SOMERSET COUNTY, MD.
REVISED: SEPTEMBER 1985
SCALE OF FEET
200 0 2 4 6 800
BALTIMORE DISTRICT OFFICE BALTIMORE, MD