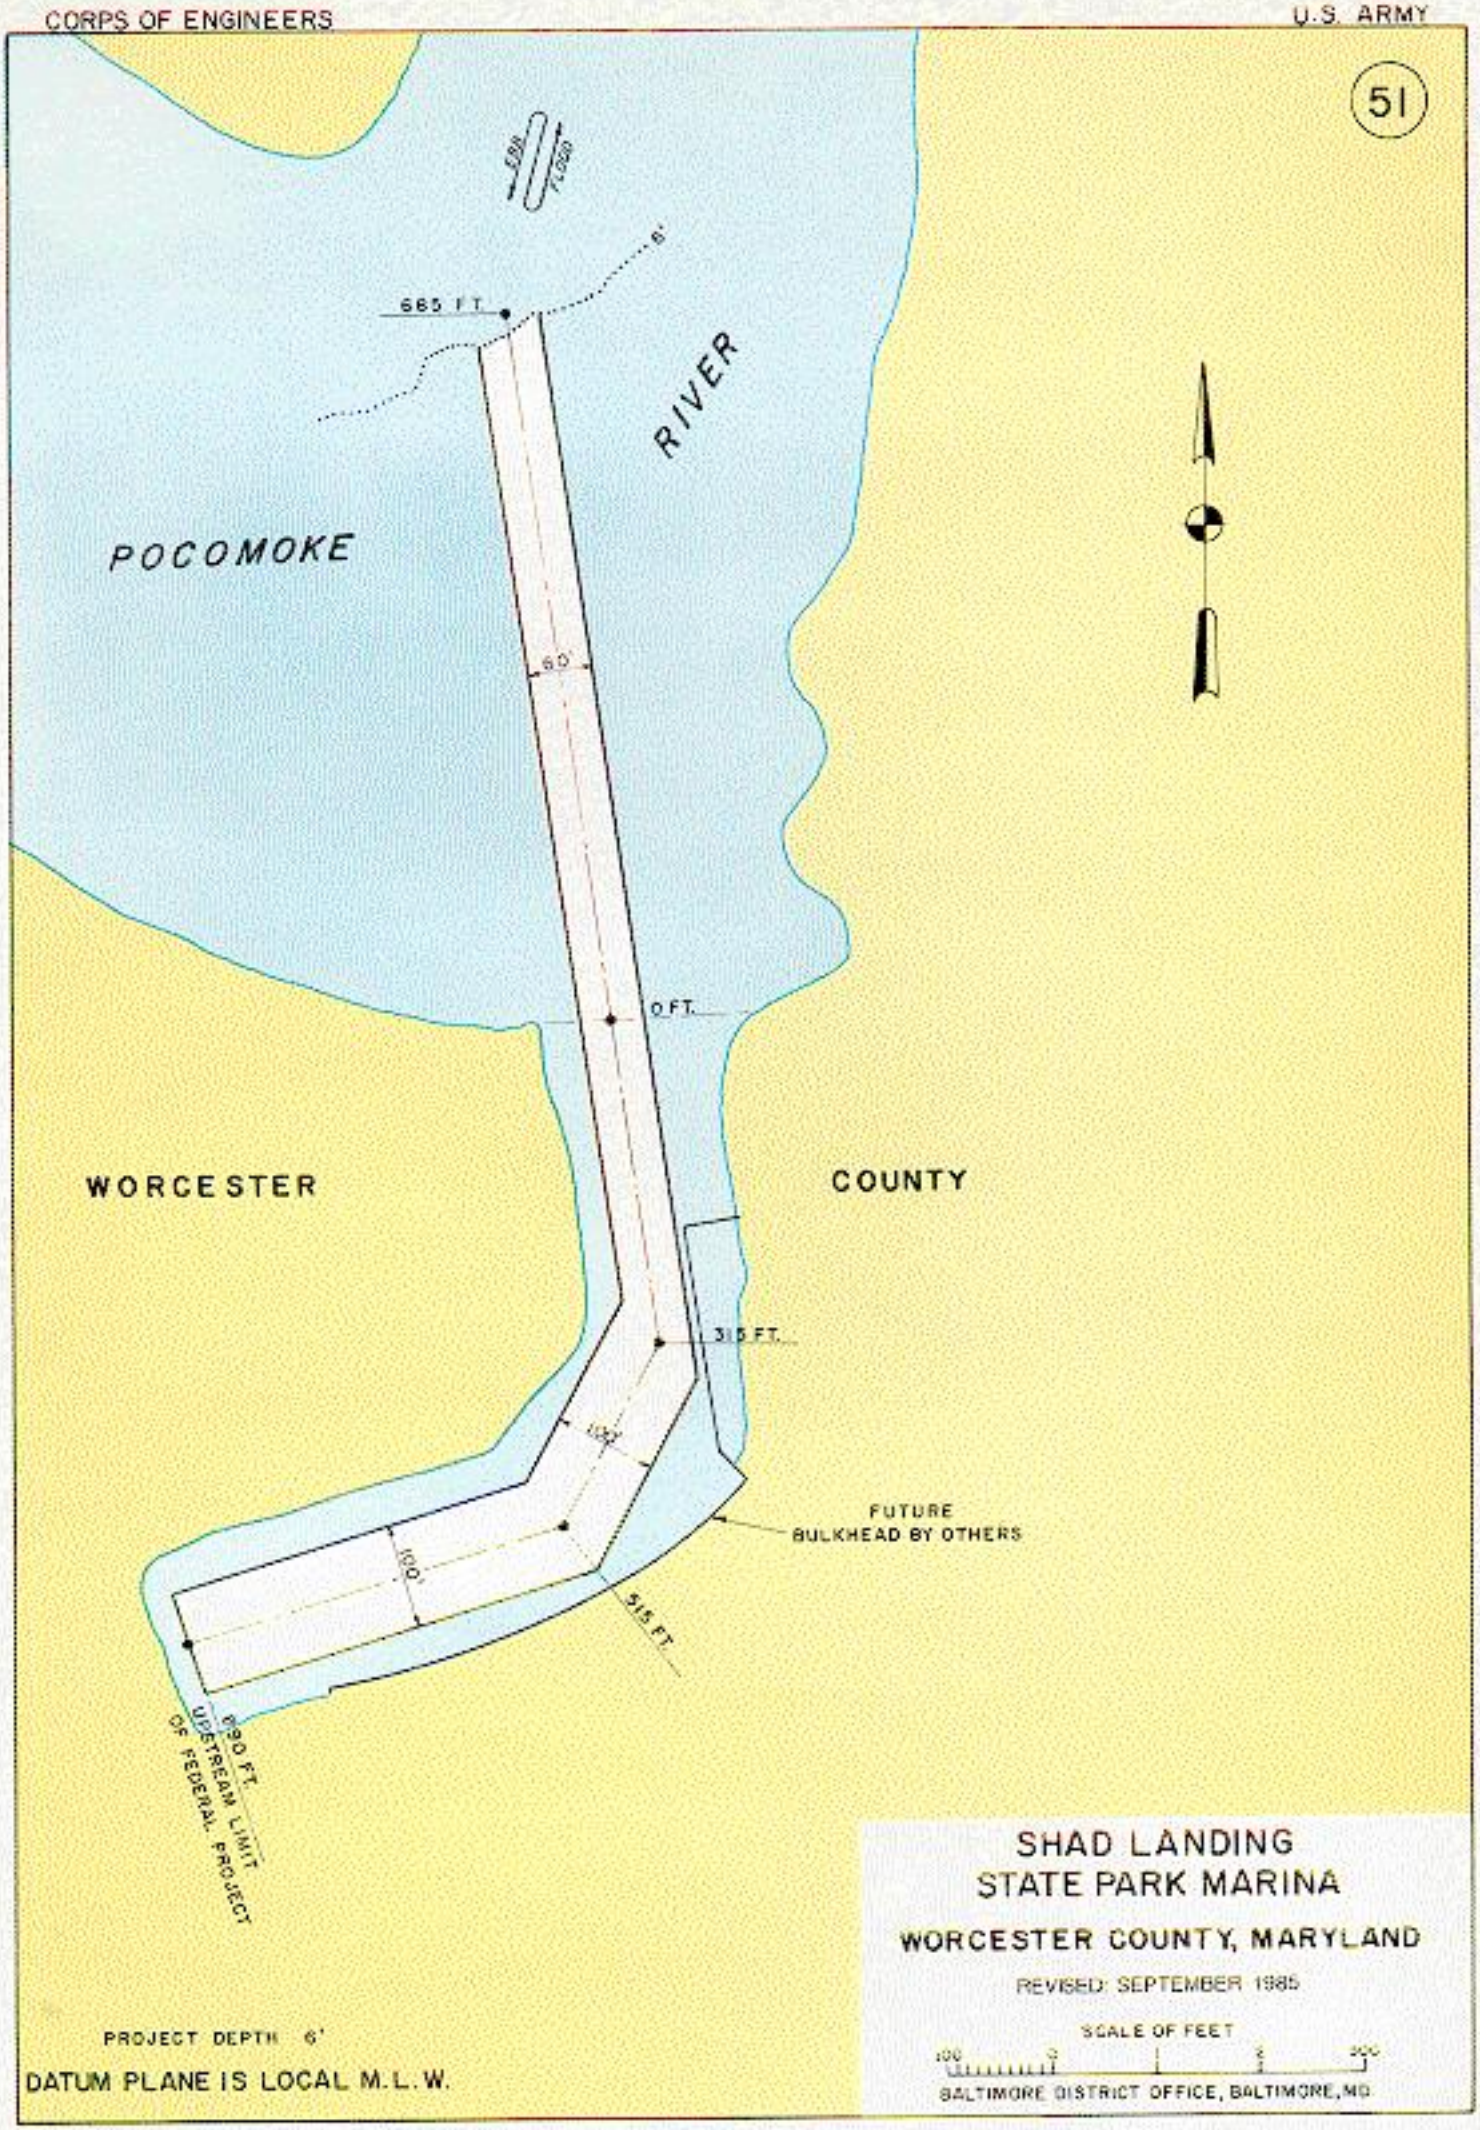
51
POCOMOKE
RIVER
WORCESTER
COUNTY
6'
685 FT.
60'
0 FT.
315 FT.
100'
100'
515 FT.
FUTURE
BULKHEAD BY OTHERS
890 FT.
UPSTREAM LIMIT
OF FEDERAL PROJECT
PROJECT DEPTH 6'
DATUM PLANE IS LOCAL M.L.W.
SHAD LANDING
STATE PARK MARINA
WORCESTER COUNTY, MARYLAND
REVISED: SEPTEMBER 1985
SCALE OF FEET
100 0 100 200 300
BALTIMORE DISTRICT OFFICE, BALTIMORE, MD