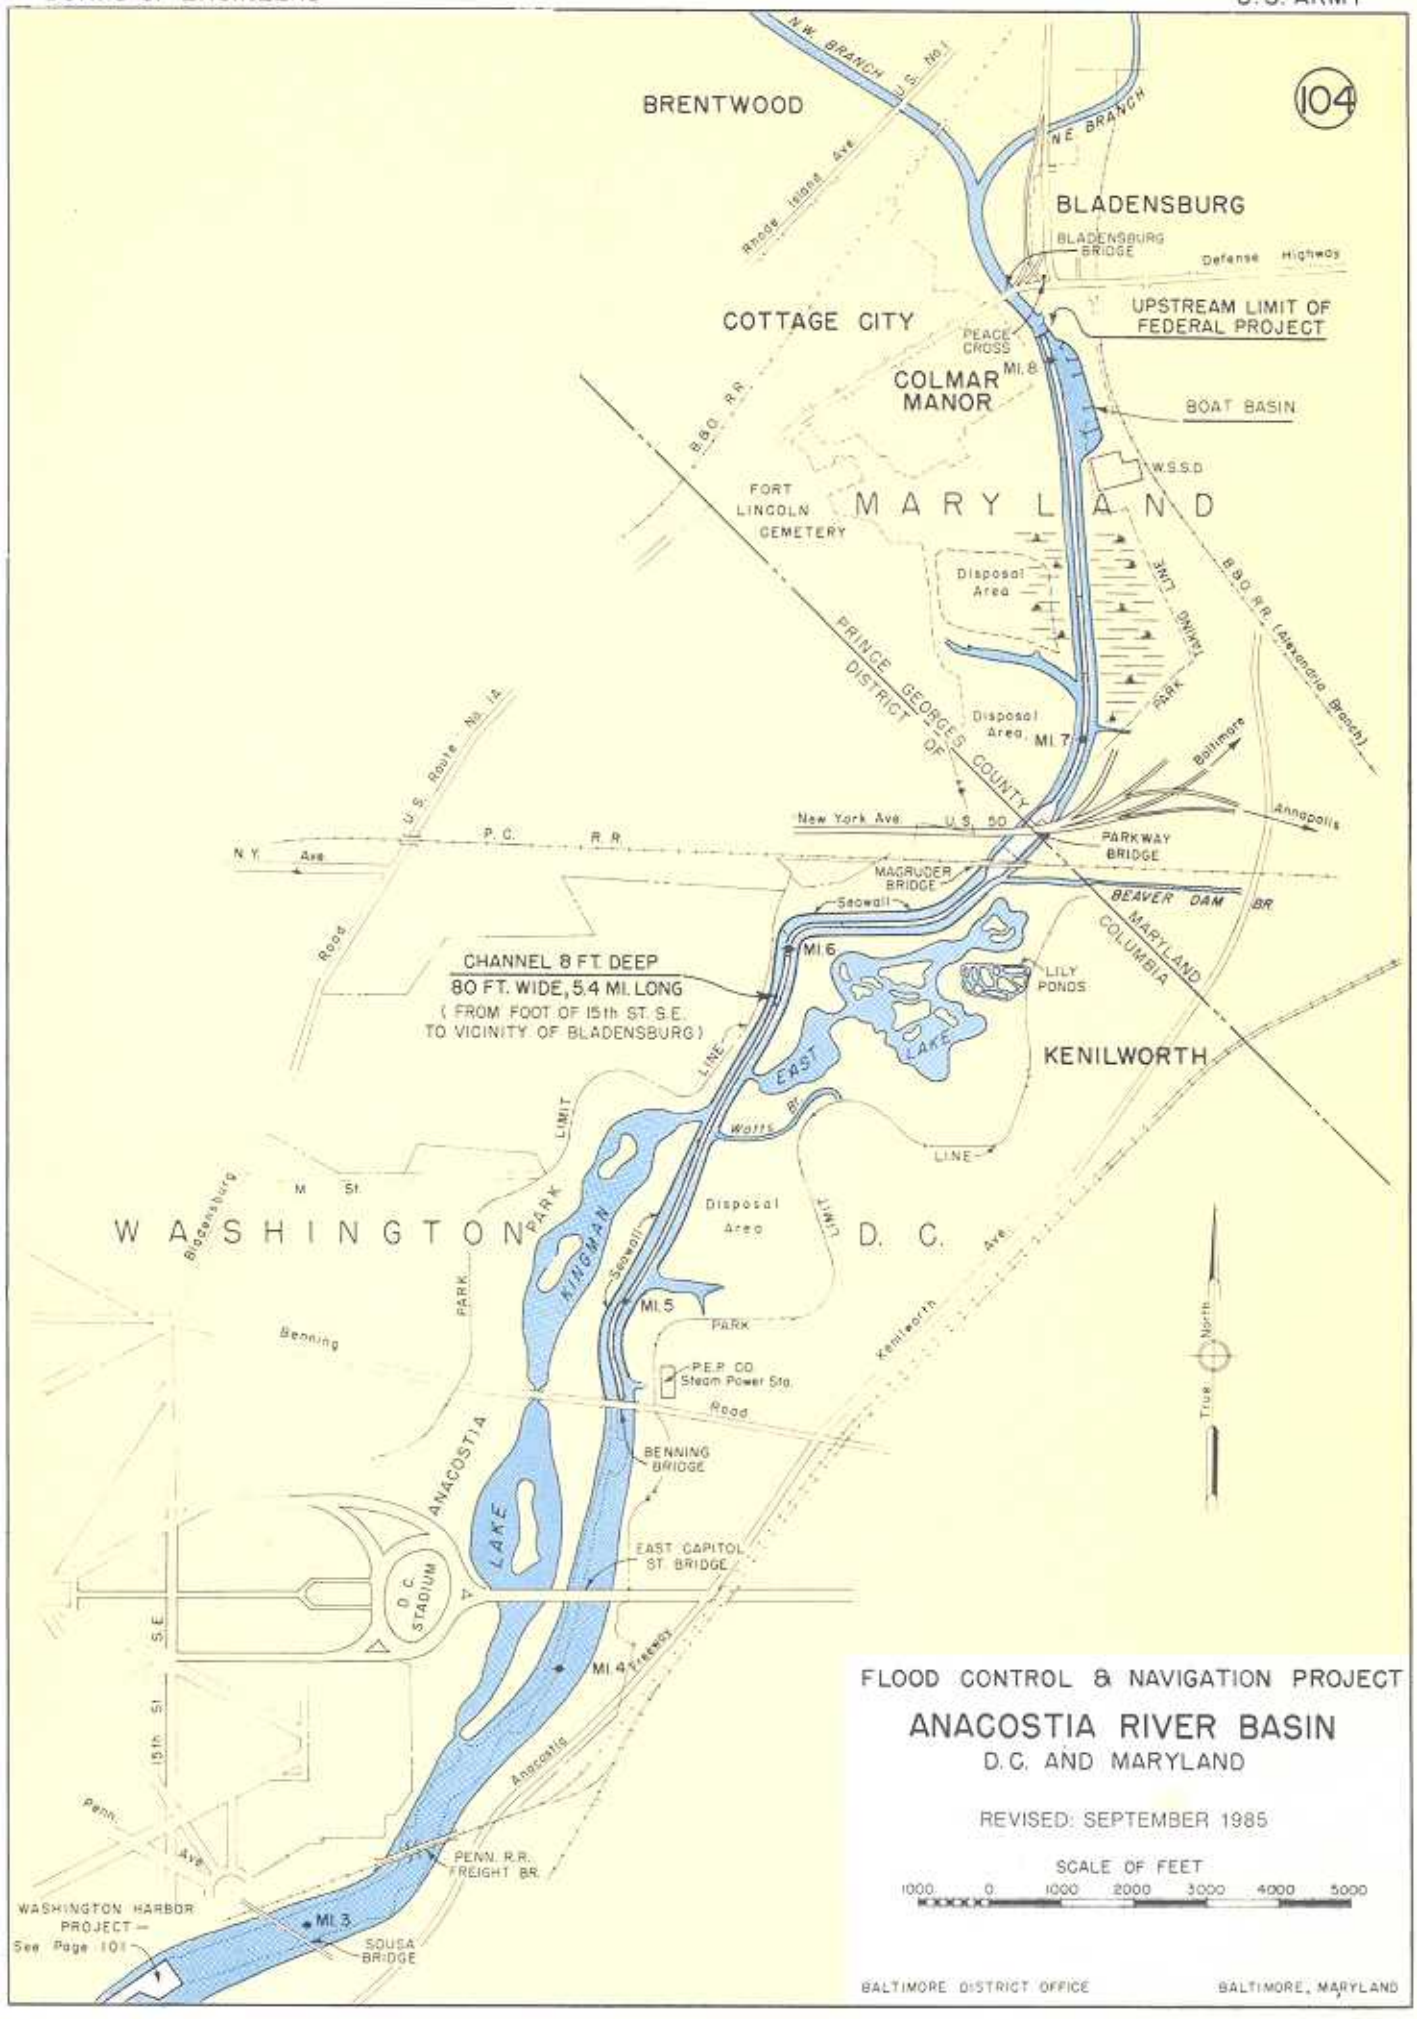

FLOOD CONTROL & NAVIGATION PROJECT

ANACOSTIA RIVER BASIN

D.C. AND MARYLAND

REVISED: SEPTEMBER 1985

SCALE OF FEET

1000 0 1000 2000 3000 4000 5000

BALTIMORE DISTRICT OFFICE BALTIMORE, MARYLAND