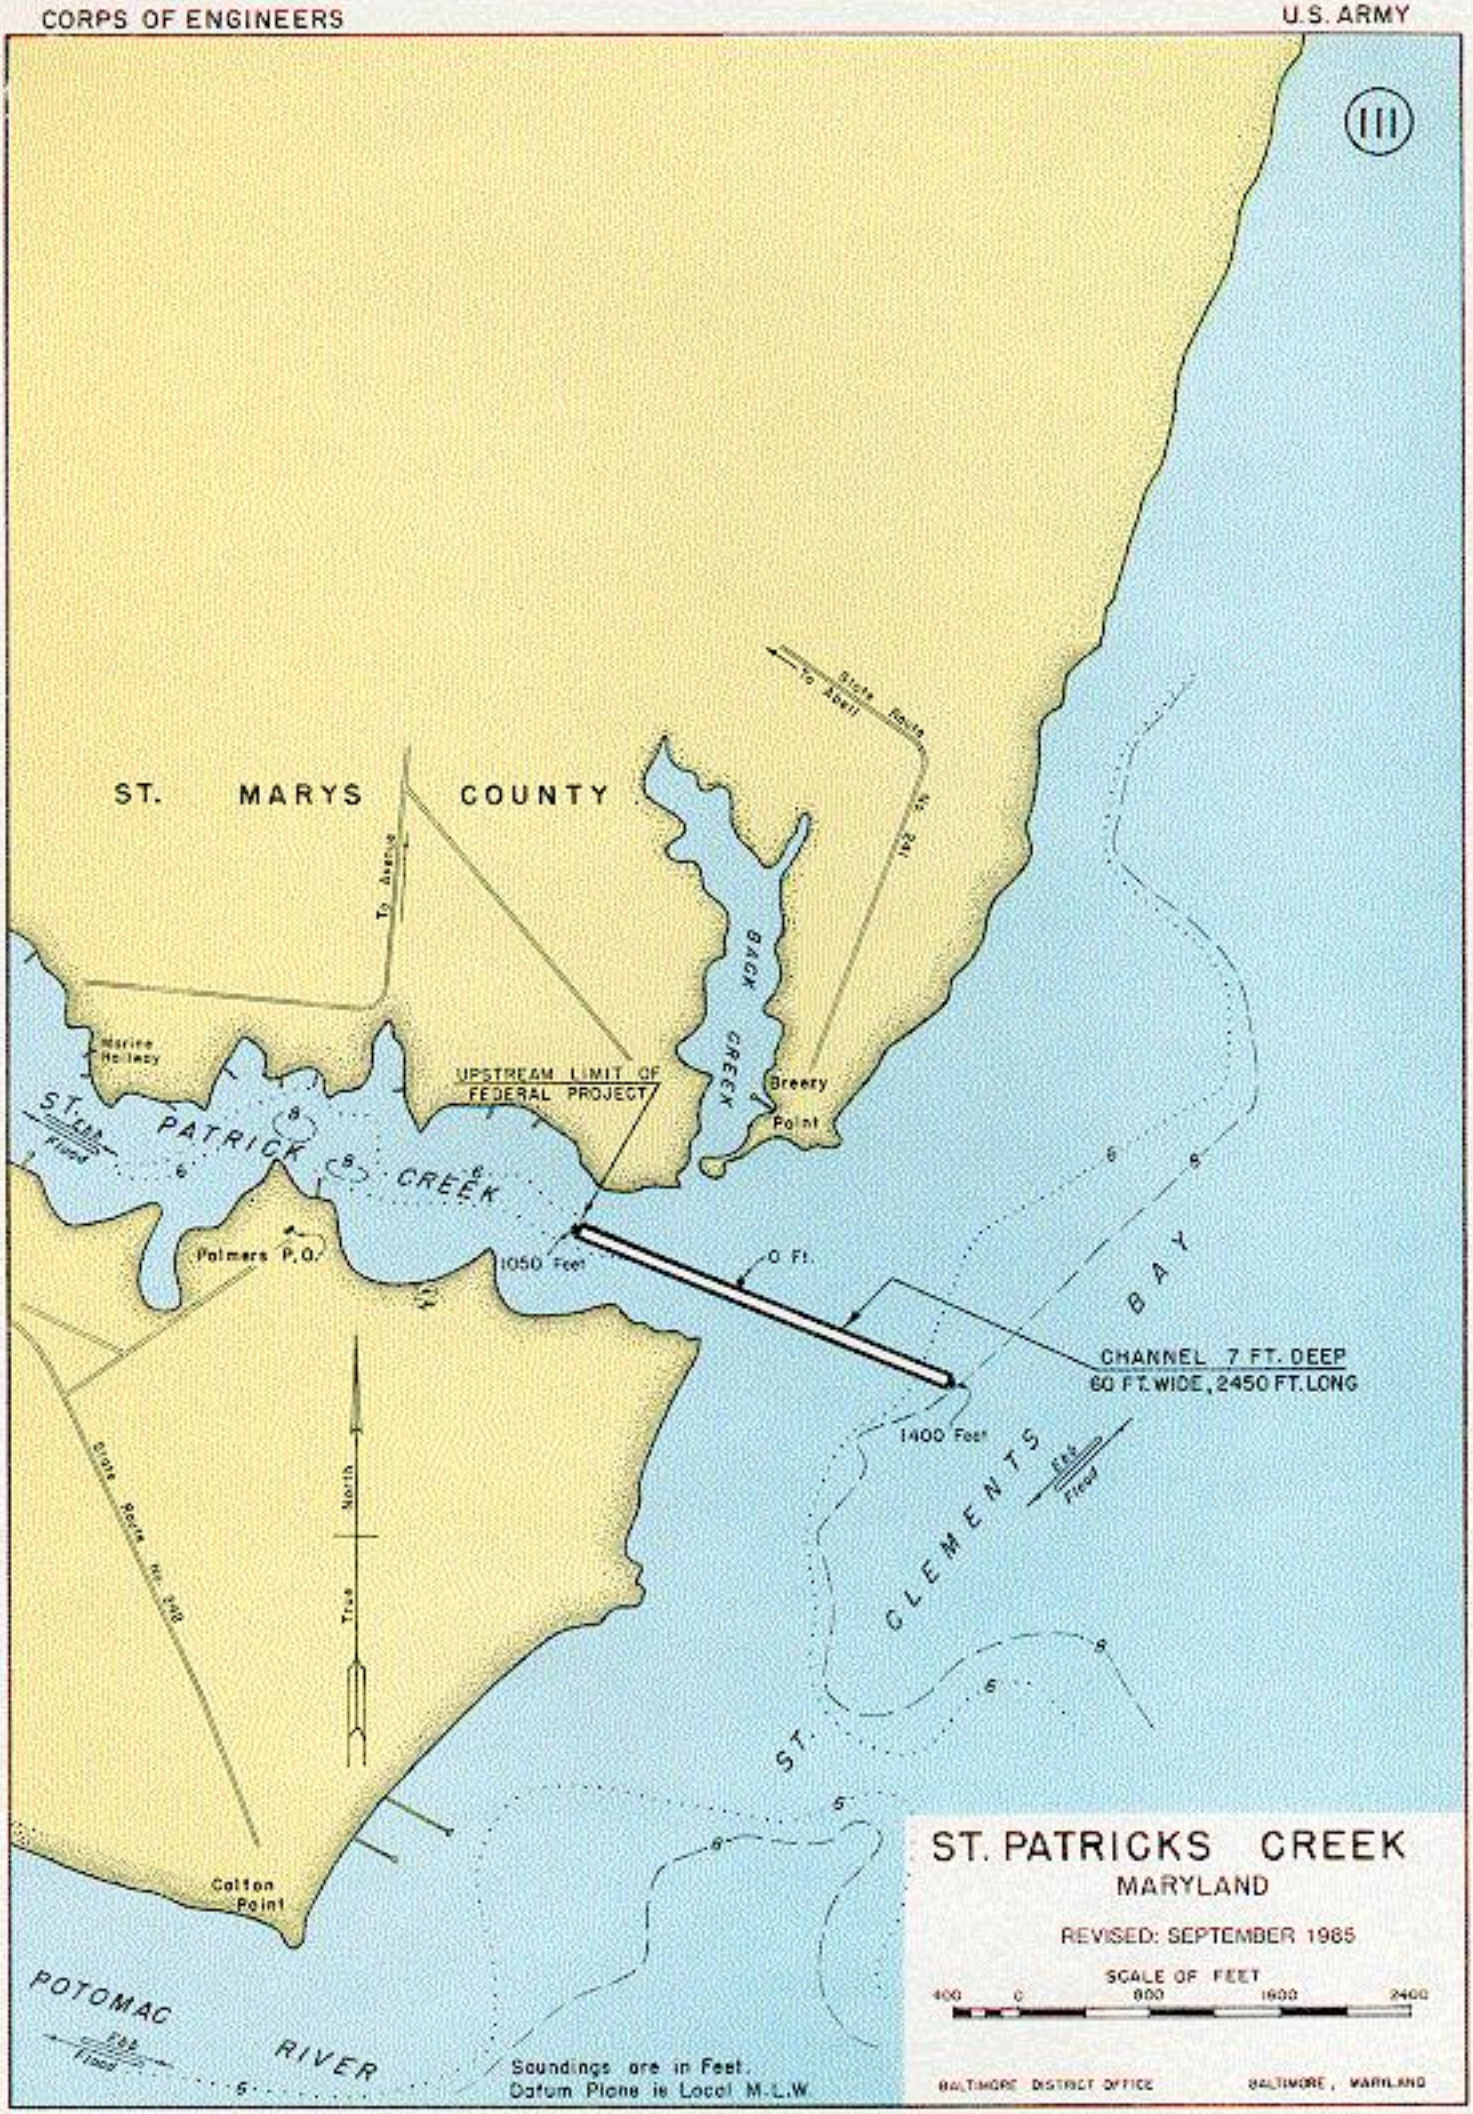
III
ST. MARYS COUNTY
To Avenue
State Route No. 242
To Avenue
Marine Railway
UPSTREAM LIMIT OF FEDERAL PROJECT
BACK CREEK
Greery Point
ST. PATRICK CREEK
Ebb
Flood
Palmers P.O.
1050 Feet
0 Ft.
CHANNEL 7 FT. DEEP
60 FT. WIDE, 2450 FT. LONG
1400 Feet
ST. CLEMENTS BAY
Ebb
Flood
State Route No. 242
True North
Colton Point
POTOMAC RIVER
Ebb
Flood
Soundings are in Feet.
Datum Plane is Local M.L.W.
ST. PATRICKS CREEK
MARYLAND
REVISED: SEPTEMBER 1965
SCALE OF FEET
400 0 800 1600 2400
BALTIMORE DISTRICT OFFICE
BALTIMORE, MARYLAND