112

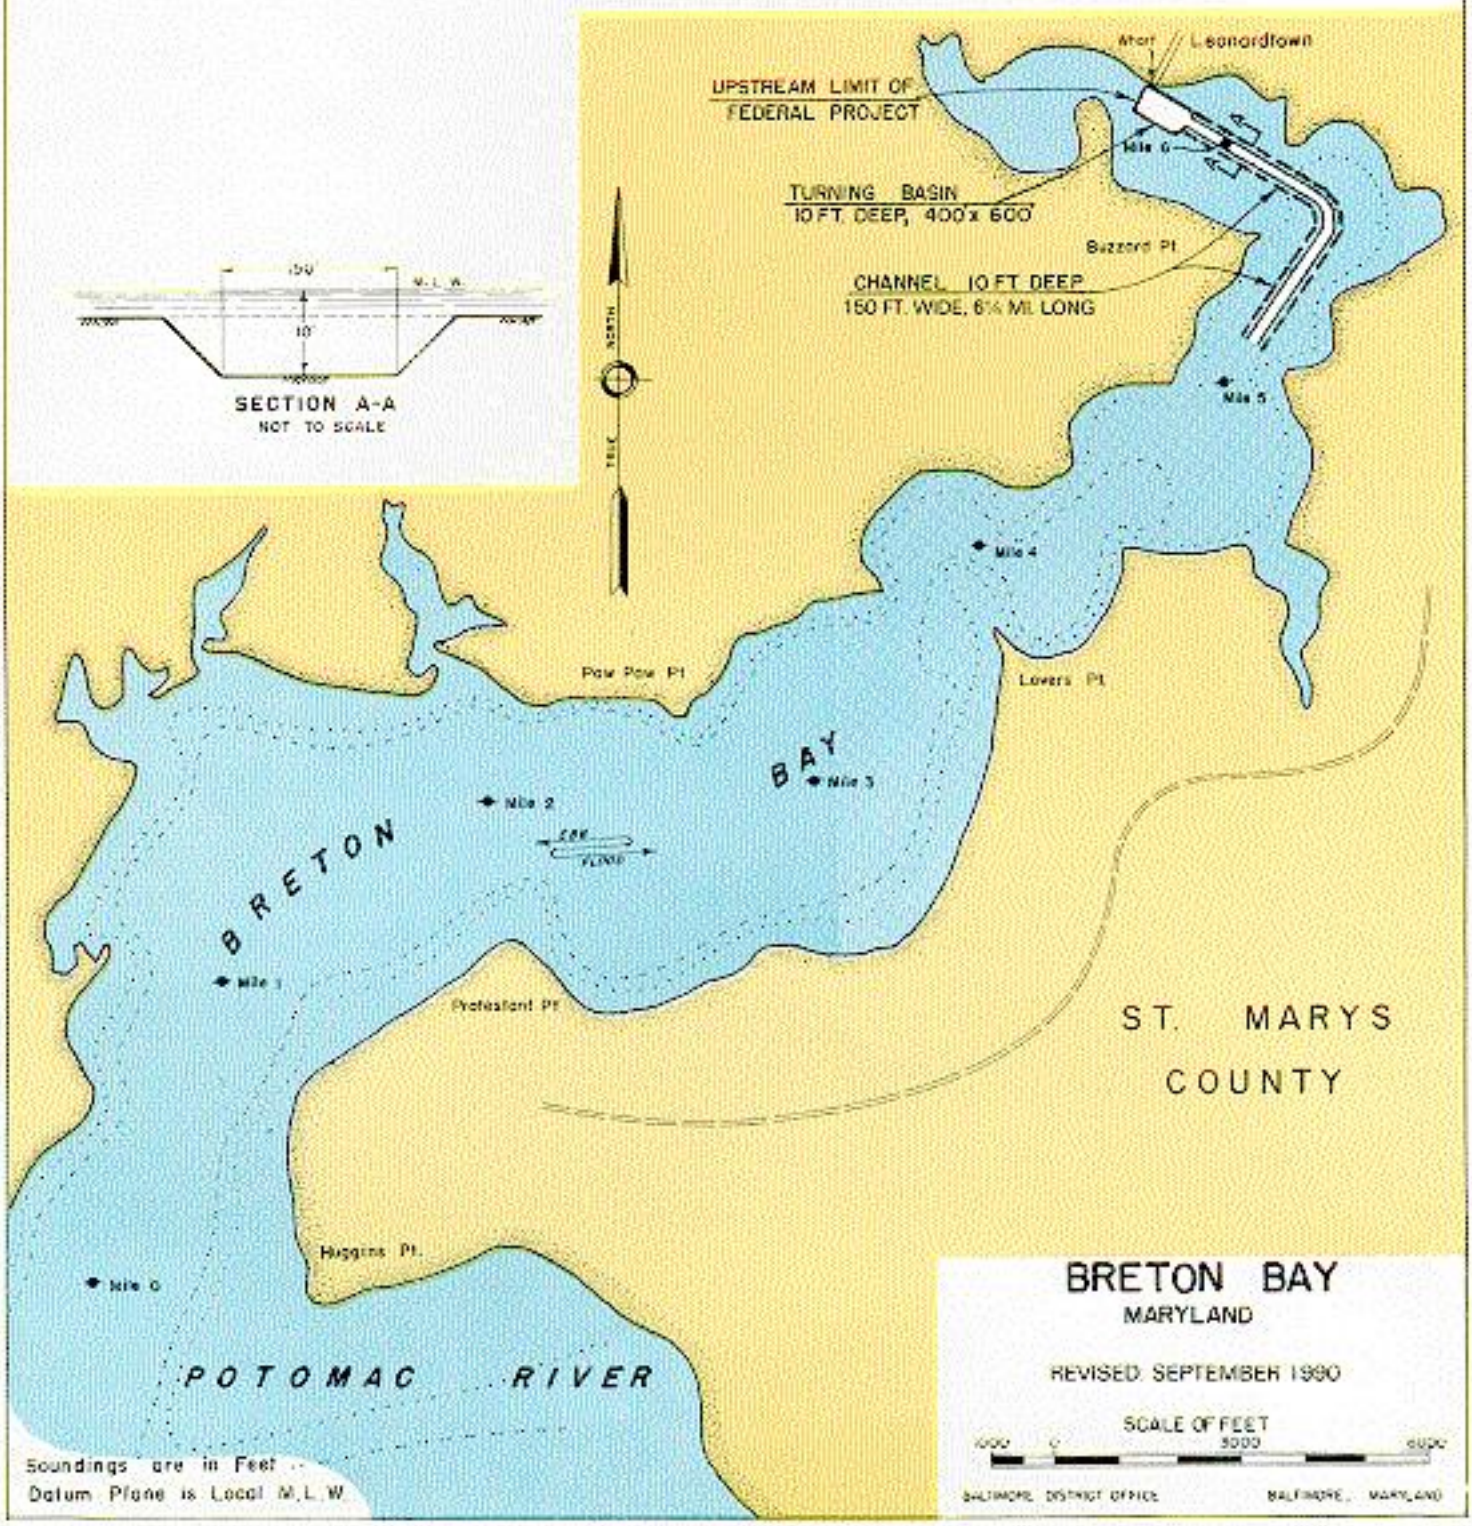

SECTION A-A
NOT TO SCALE