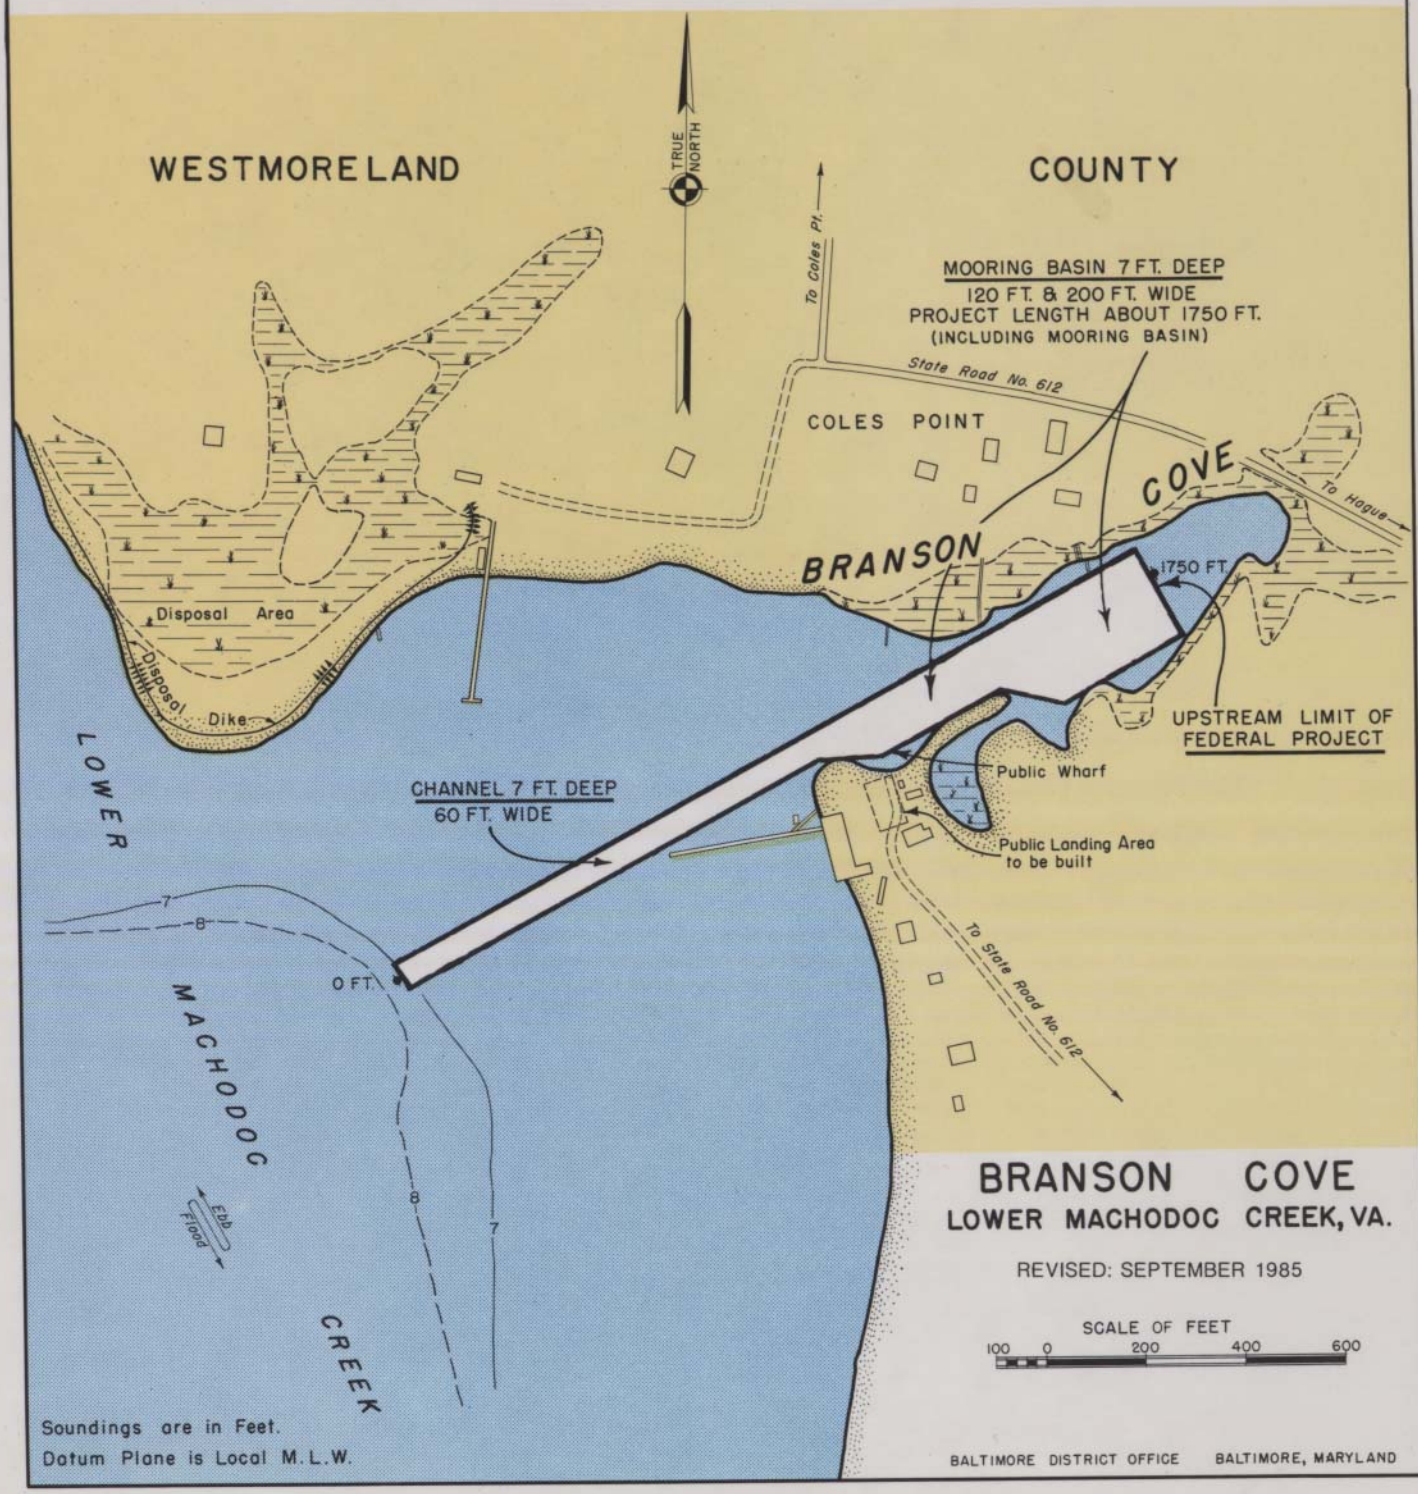

BRANSON COVE
LOWER MACHODOC CREEK, VA.

REVISED: SEPTEMBER 1985

SCALE OF FEET
100 0 200 400 600

BALTIMORE DISTRICT OFFICE BALTIMORE, MARYLAND