
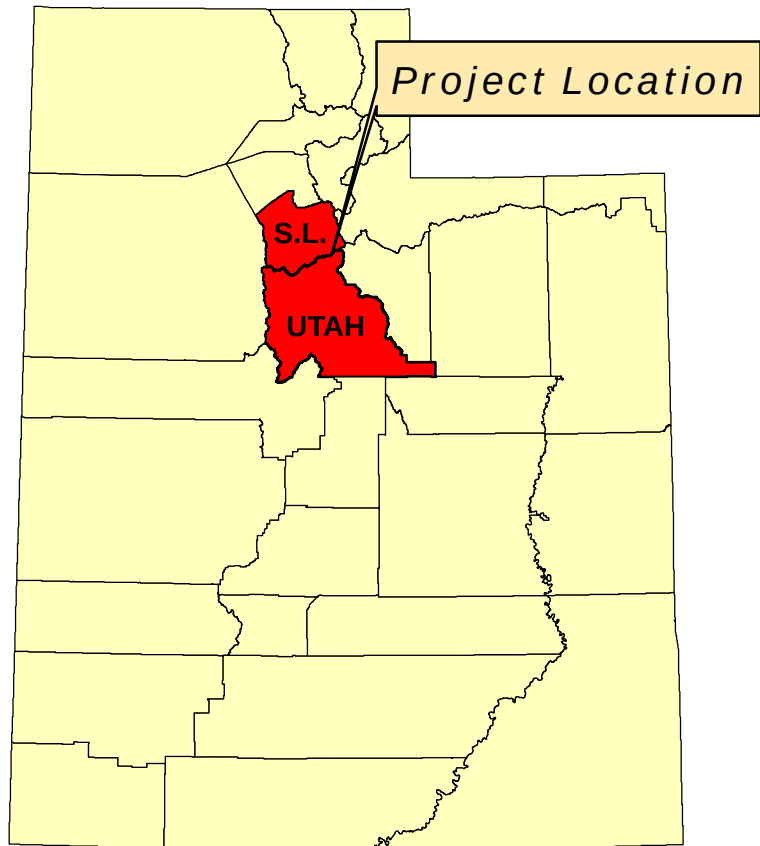


1 inch = 250 feet

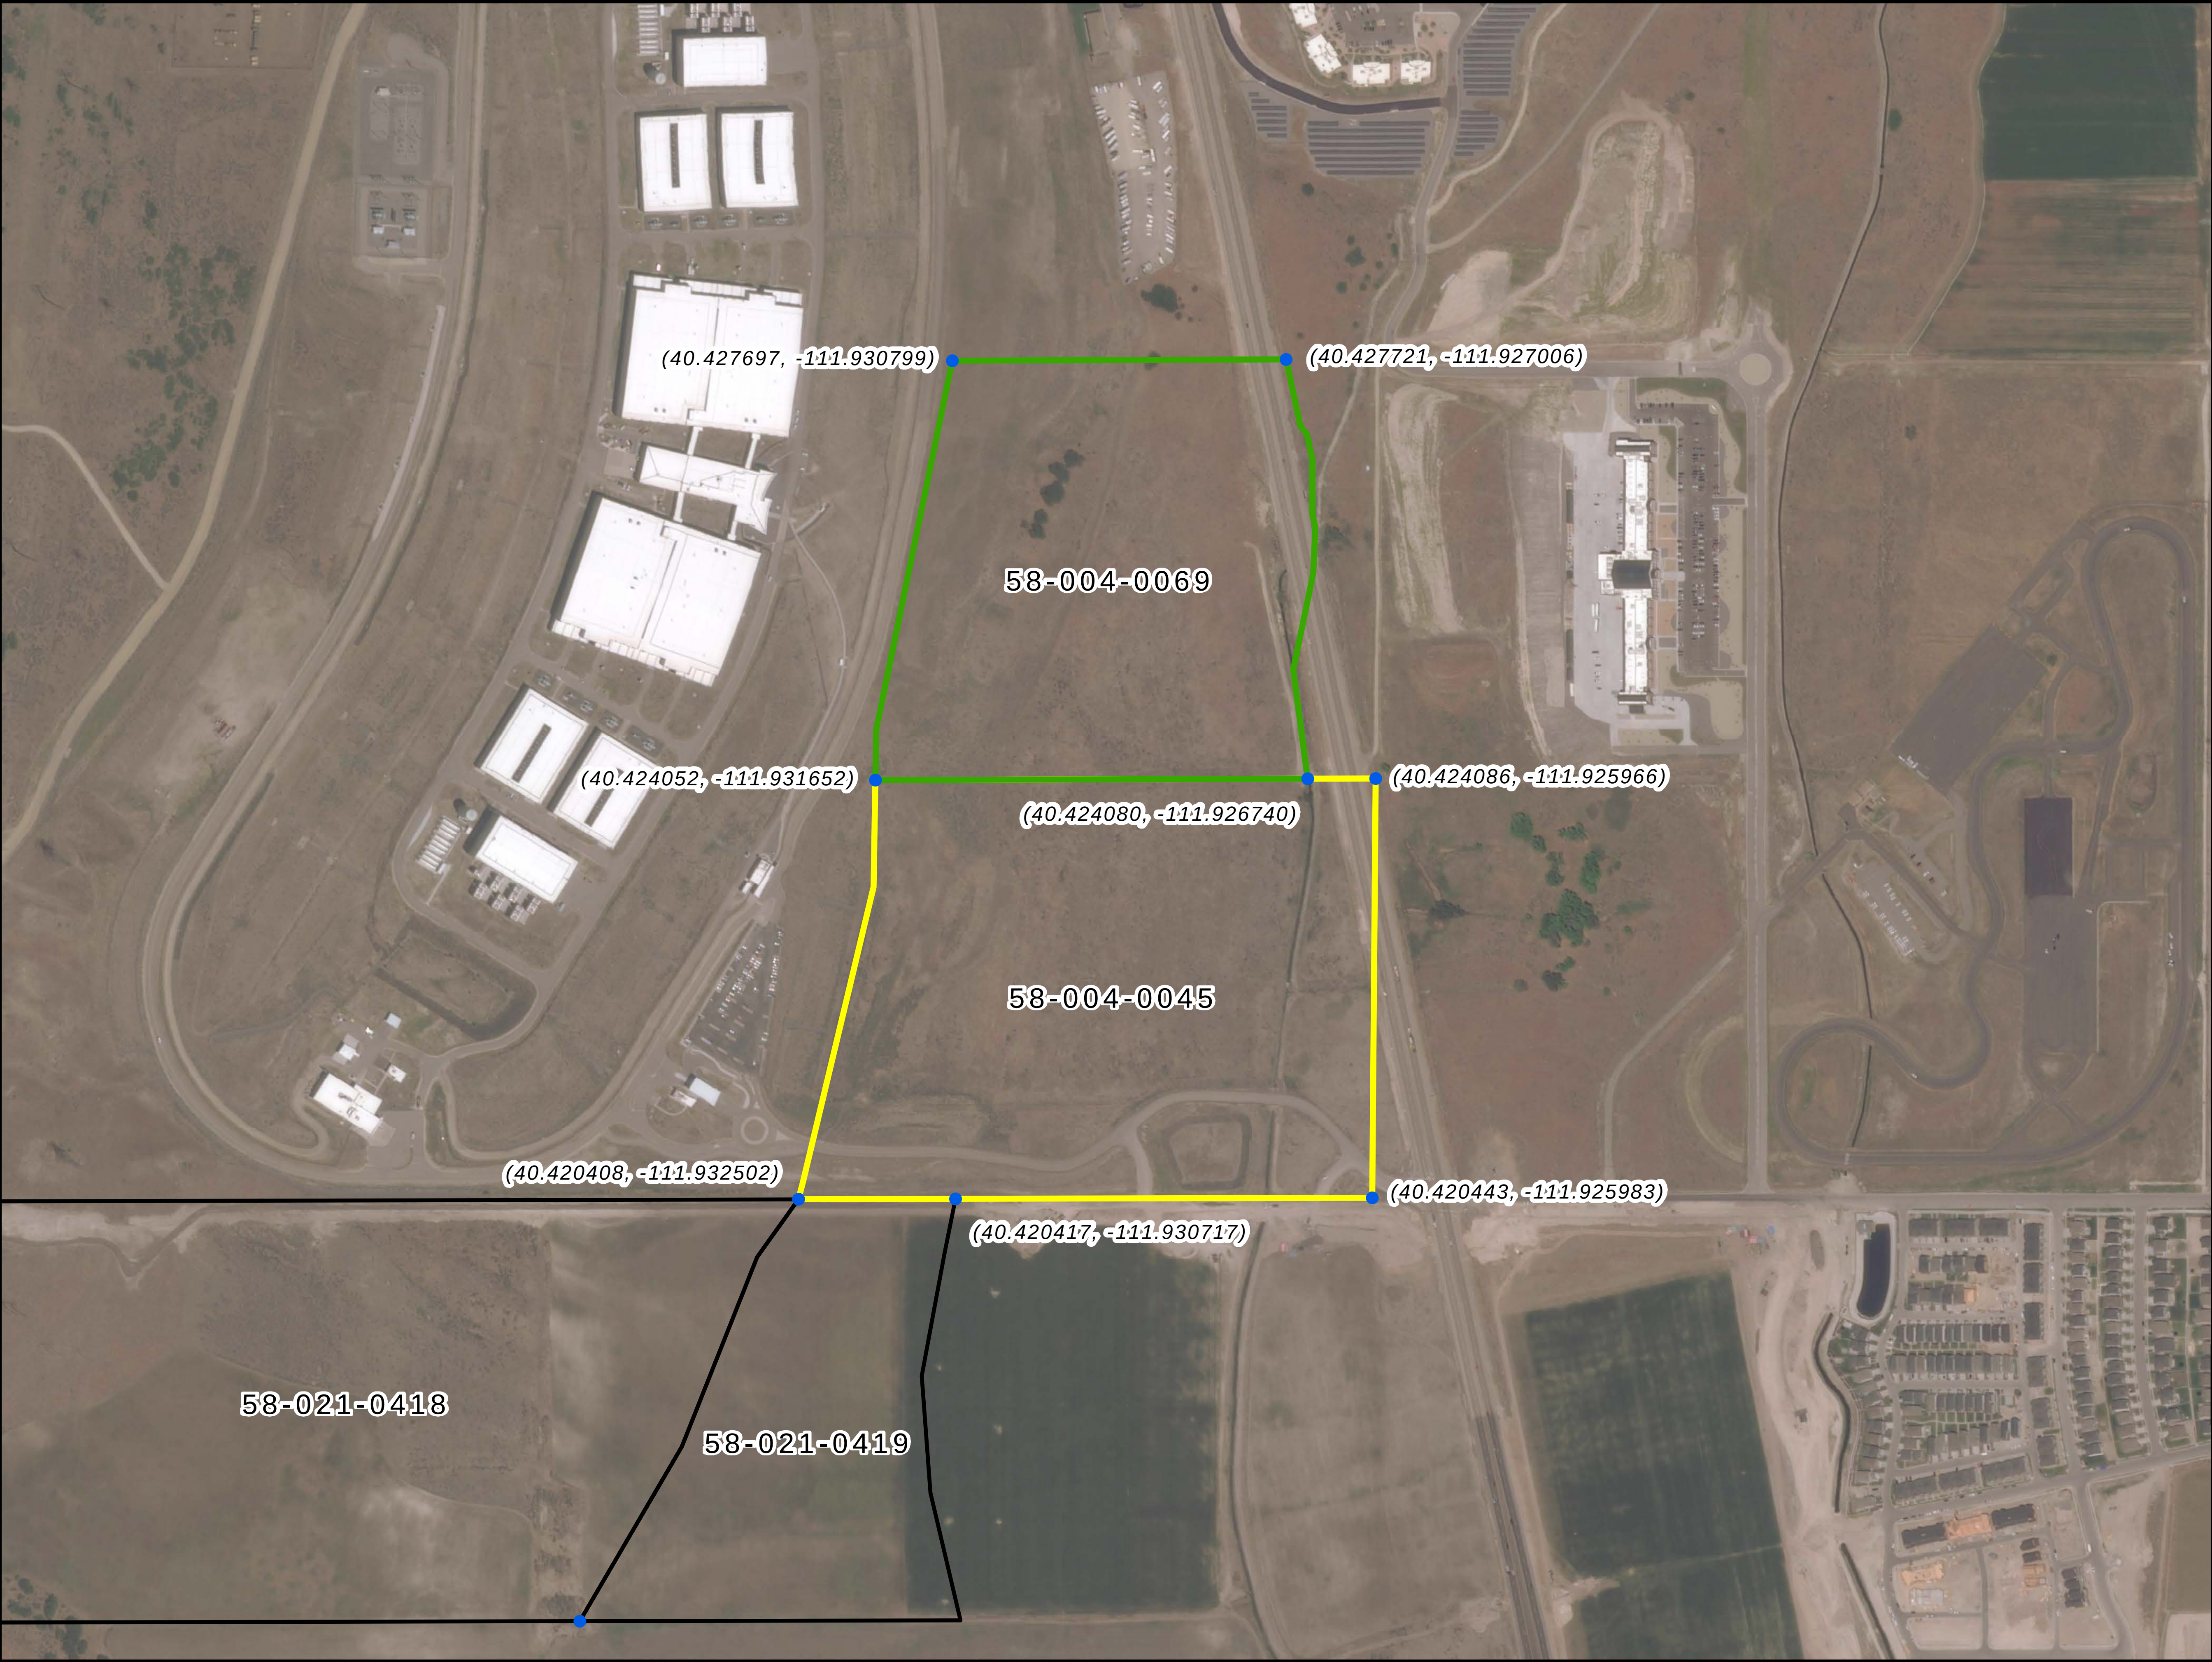

DATUM: NORTH AMERICAN 1983
PROJECTION: LAMBERT CONFORMAL CONIC
ZONE: UTAH CENTRAL FIPS 4302 (US FEET)

LEGEND

EXCEPT FOR SPECIAL SYMBOLS SHOWN BELOW,
MAP SYMBOLS ARE STANDARD IN U.S. ARMY
FIELD MANUAL, FM 21-31, TOPOGRAPHIC SYMBOLS,
DEC. 1968

-  Parcel Boundary
-  APN 58-004-0045
-  APN 58-004-0069
-  Parcel Corners




NSA ACQUISITION

DEPARTMENT OF THE ARMY
OFFICE OF THE SACRAMENTO DISTRICT ENGINEER
SOUTH PACIFIC DIVISION
REAL ESTATE OWNERSHIP MAP

CAMP W.G. WILLIAMS

UTAH COUNTY & SALT LAKE COUNTY

L2-0056-CPWLMS
Created on February 07, 2014

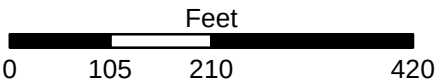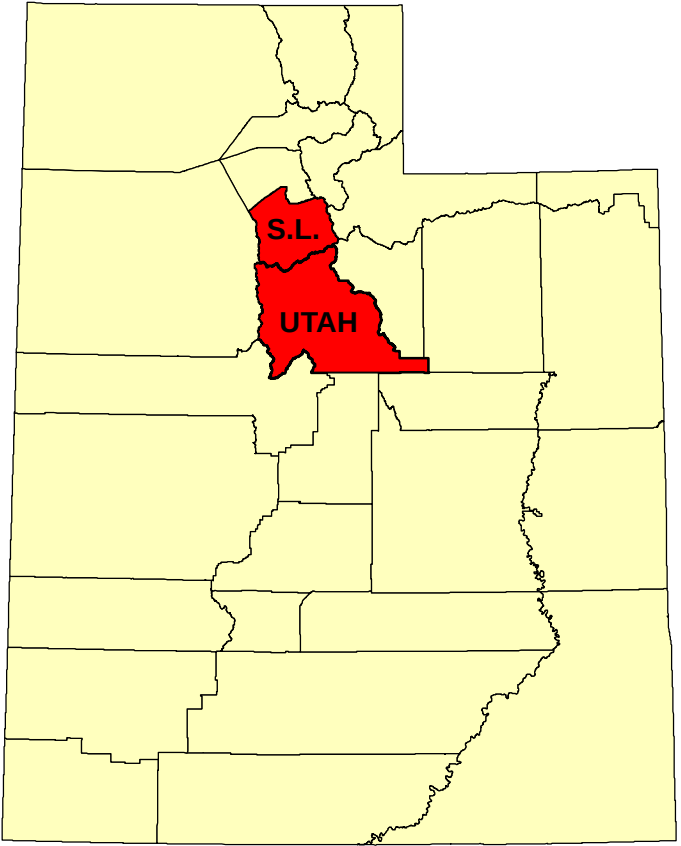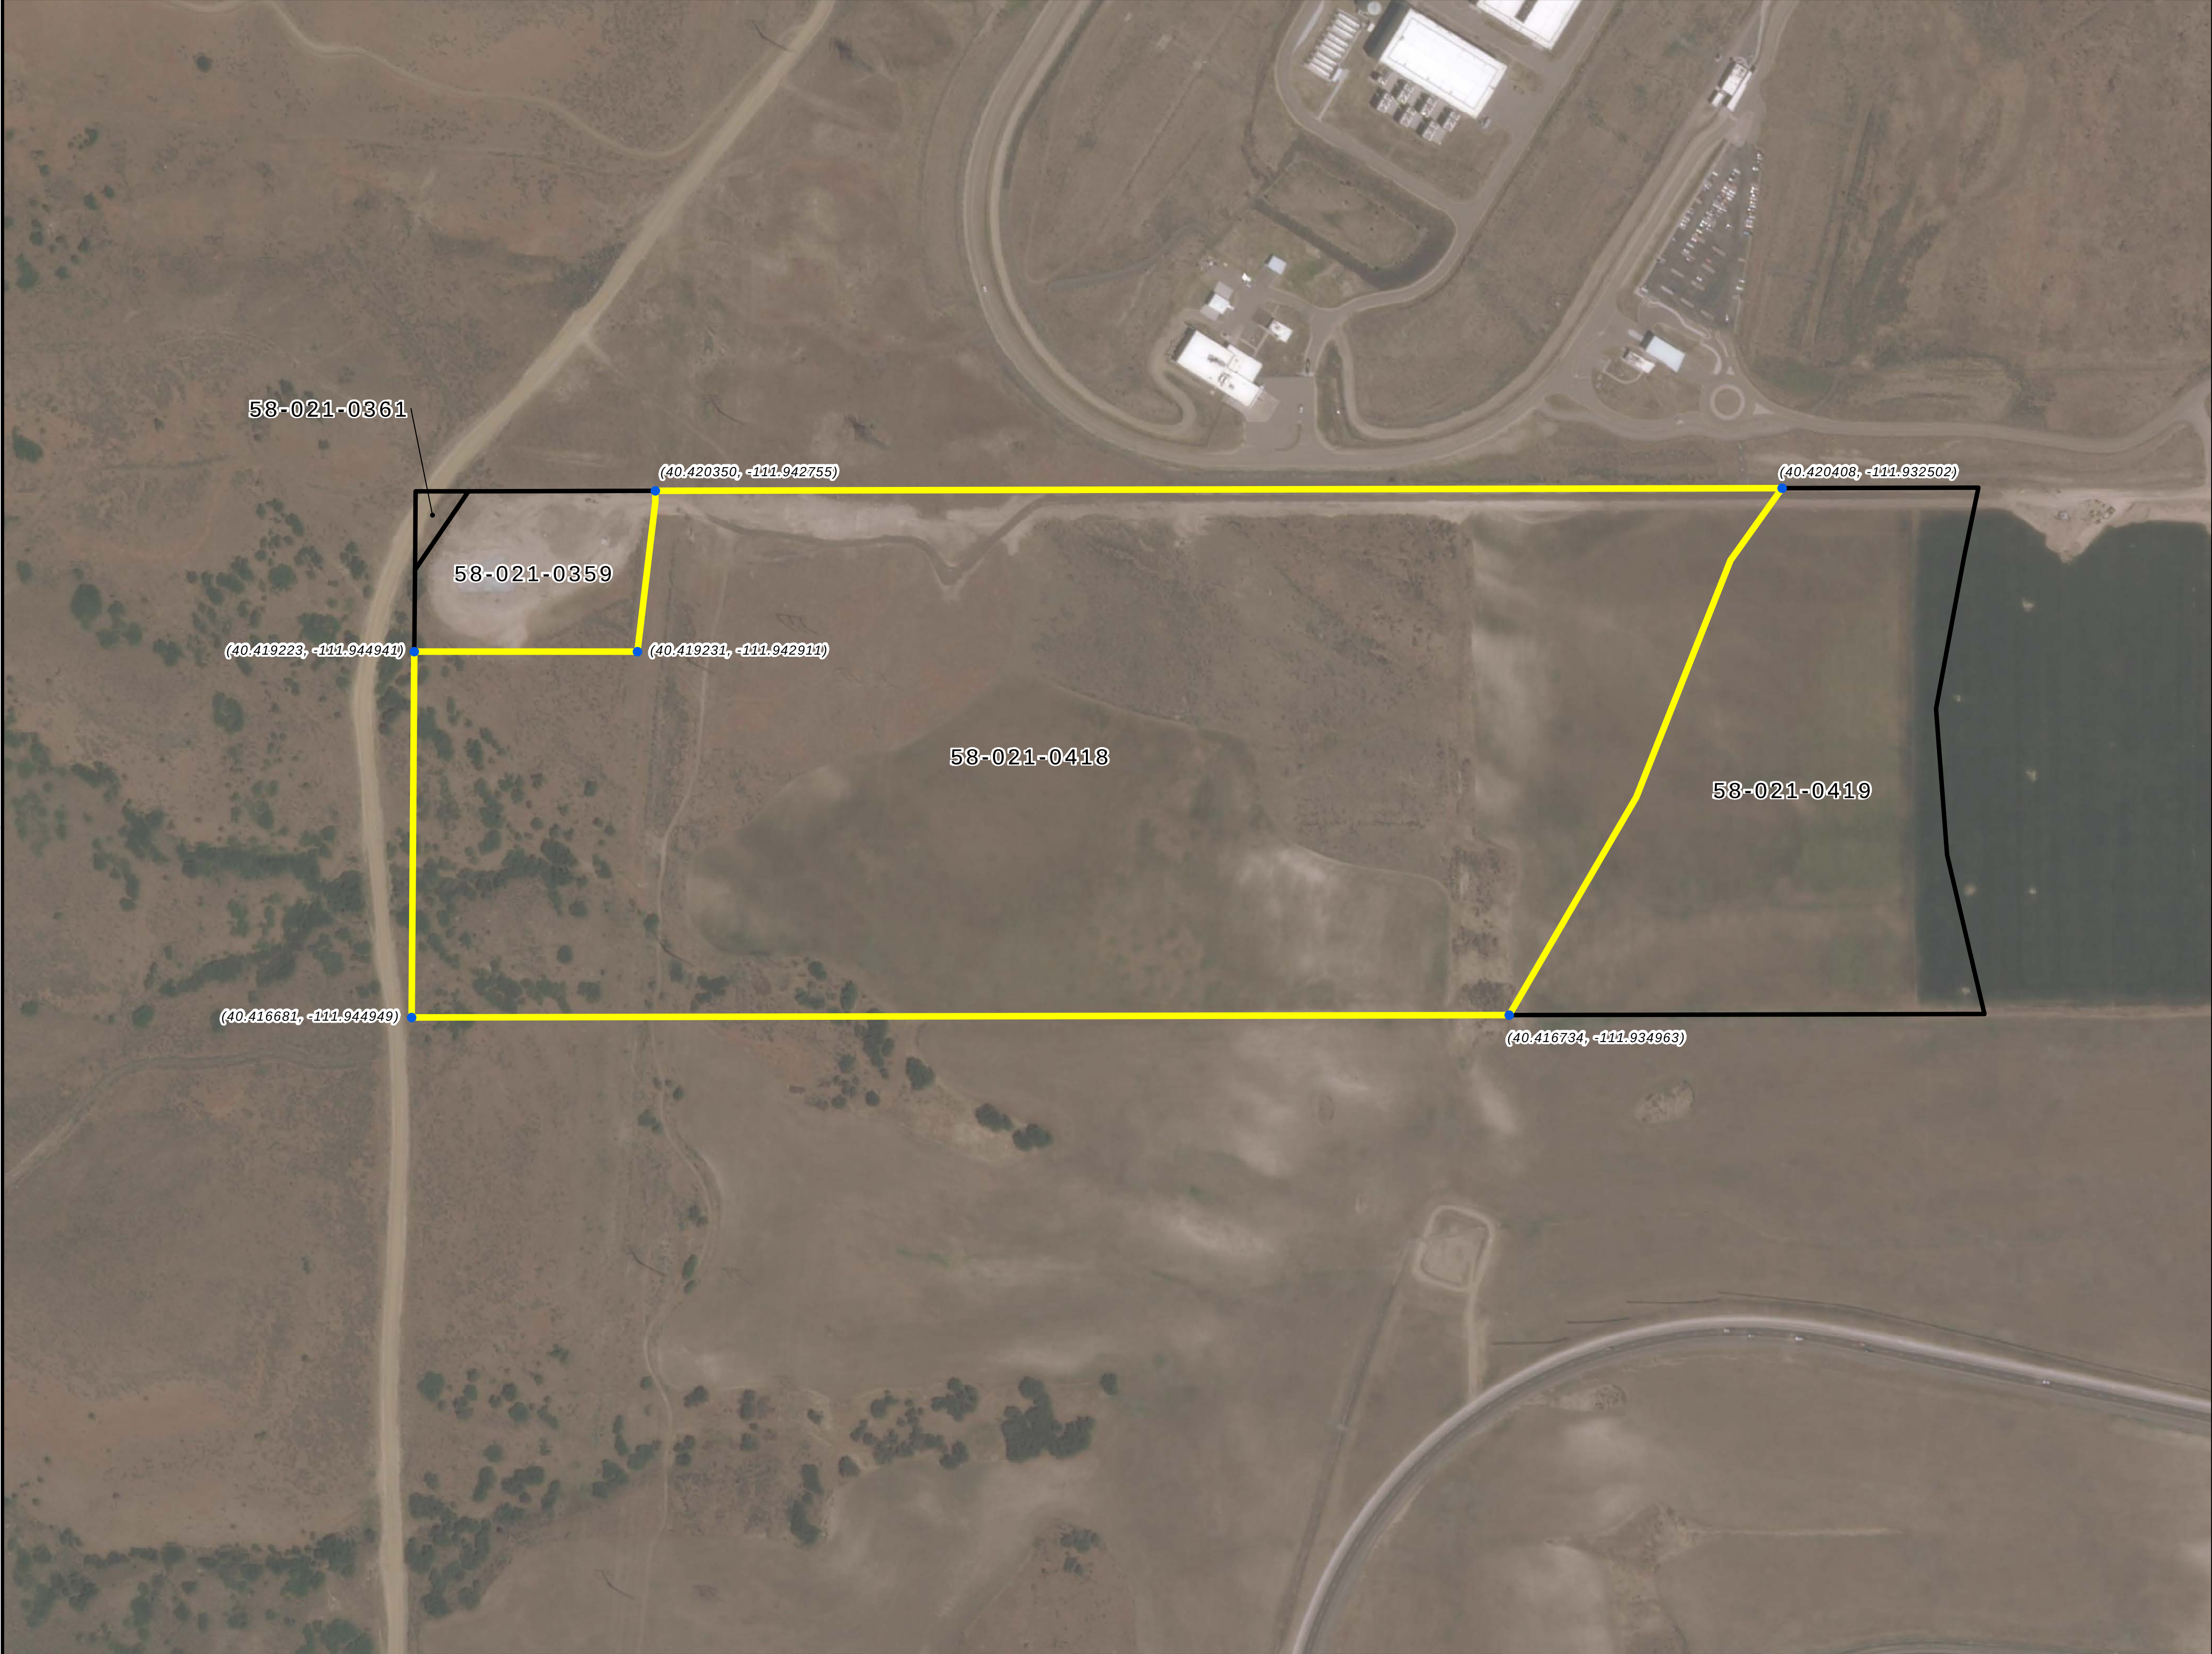

1 inch = 200 feet



DATUM: NORTH AMERICAN 1983
PROJECTION: LAMBERT CONFORMAL CONIC
ZONE: UTAH CENTRAL FIPS 4302 (US FEET)

LEGEND

EXCEPT FOR SPECIAL SYMBOLS SHOWN BELOW,
MAP SYMBOLS ARE STANDARD IN U.S. ARMY
FIELD MANUAL, FM 21-31, TOPOGRAPHIC SYMBOLS,
DEC. 1968

-  Parcel Boundary
-  APN 58-021-0418
-  Parcel Corners

UDOT ACQUISITION

DEPARTMENT OF THE ARMY
OFFICE OF THE SACRAMENTO DISTRICT ENGINEER
SOUTH PACIFIC DIVISION
REAL ESTATE OWNERSHIP MAP

CAMP W.G. WILLIAMS

UTAH COUNTY & SALT LAKE COUNTY

L2-0056-CPWLMS
Created on February 07, 2014

